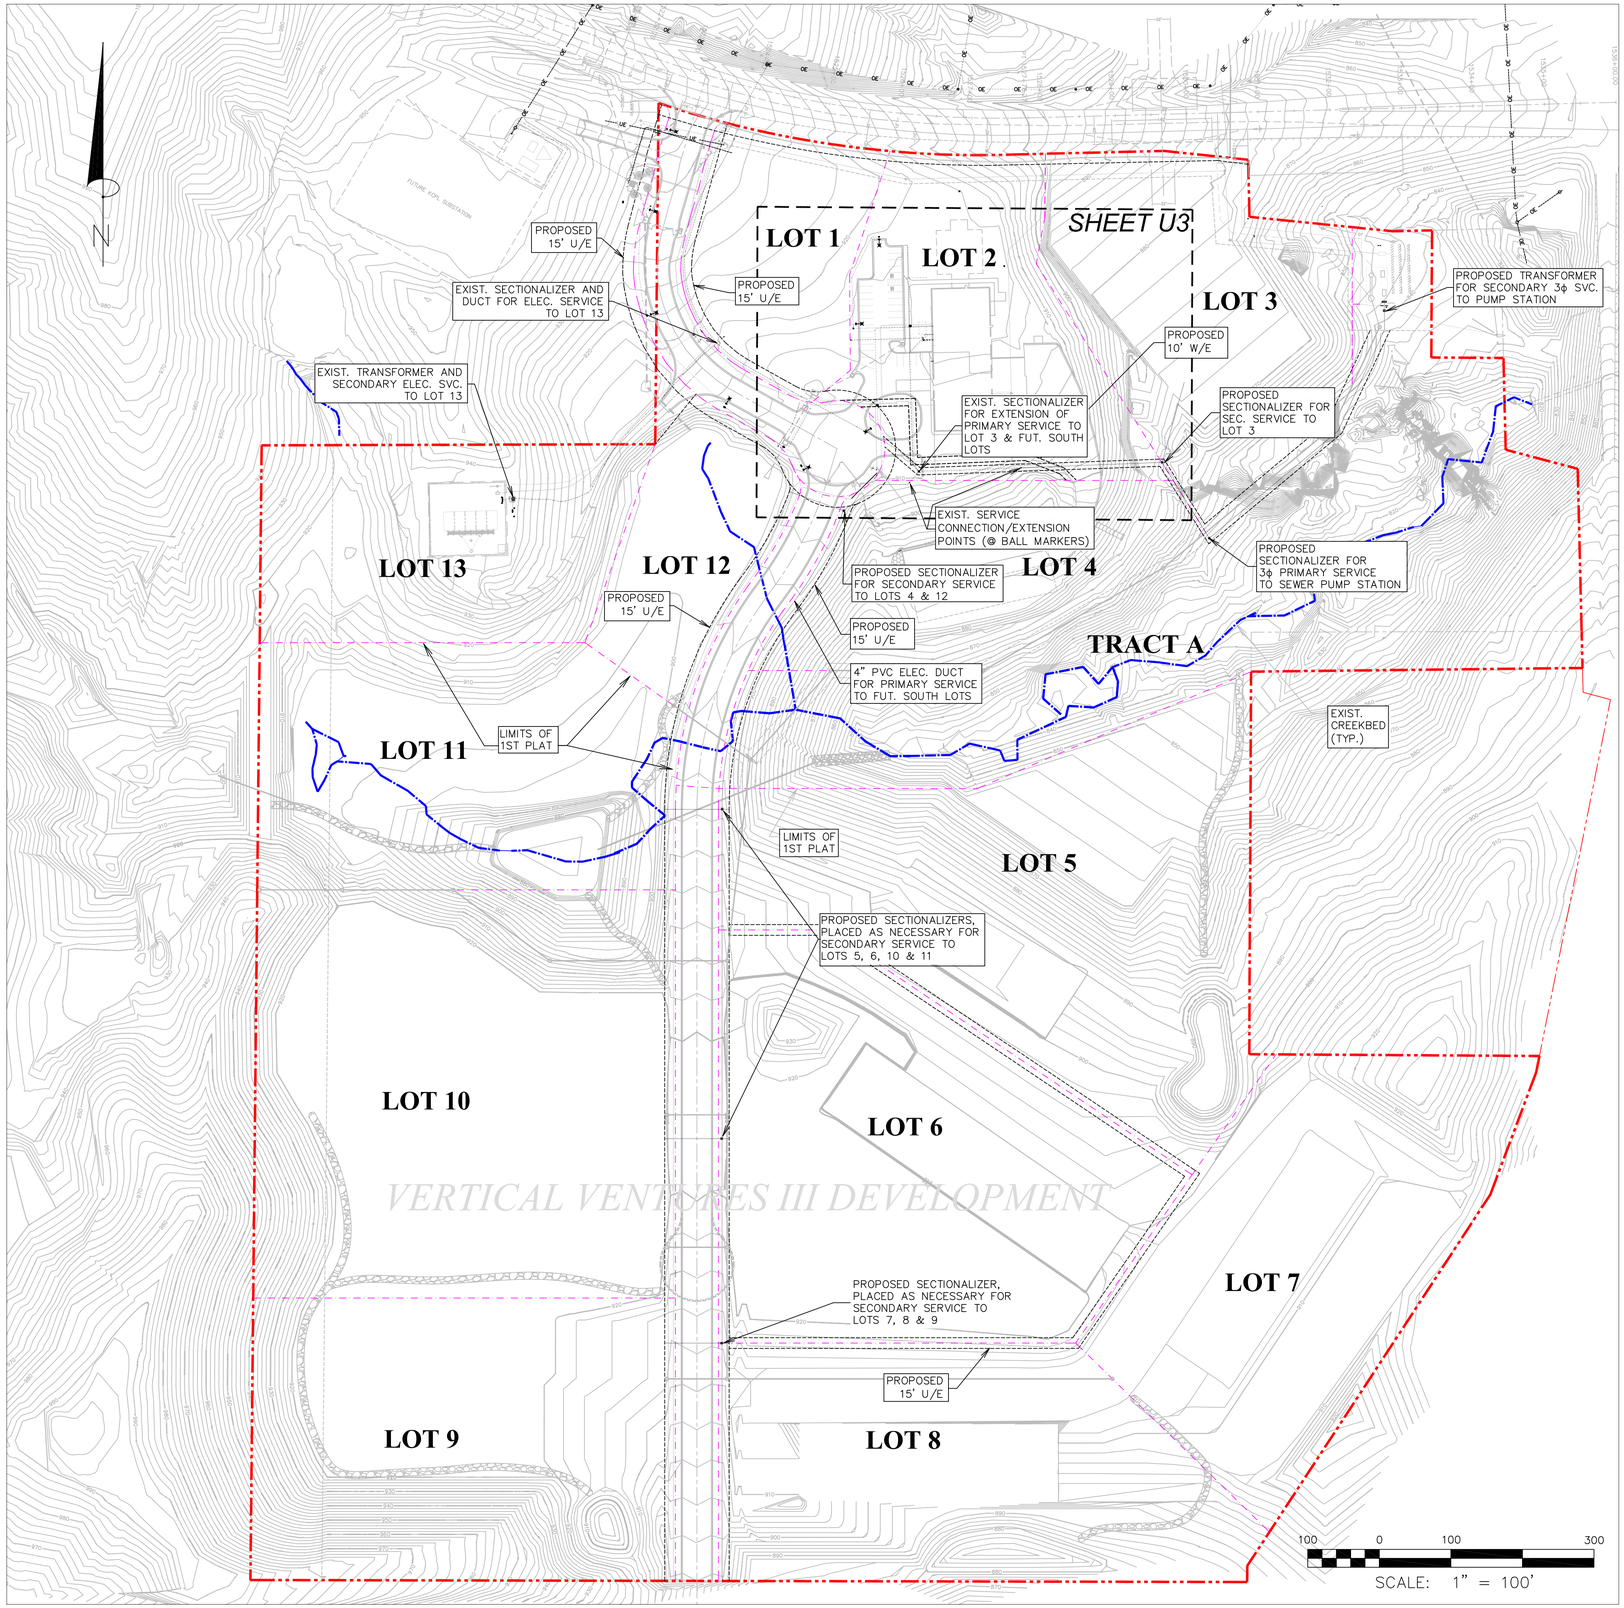

VERTICAL VENTURES III DEVELOPMENT

PROJECT LOCATION

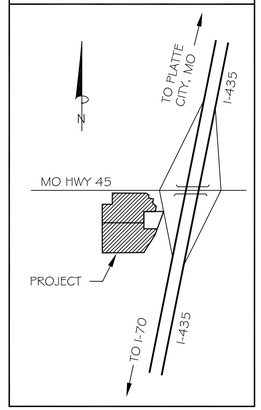

NOTES:

1. PROJECT DEVELOPMENT IS SHOWN WITH APPROVED PRELIMINARY PLAN PROPOSED SITE CONTOURS.
2. FOR DETAILS OF EXISTING ELECTRICAL SERVICE TO PROPERTY, REFER TO KCPL DWG. NO. 3-47131C, DATED 8/30/96.
3. FOR DETAILS OF EXISTING ELECTRICAL SERVICE TO LOT 2, REFER TO DWG. SHEET U3.
4. EXISTING ELECTRICAL DUCTS ARE SHOWN DASHED.

VERTICAL VENTURES III Development Proposed Electrical Service

PARKVILLE, MISSOURI

OVERALL PLAN EXIST. & PROPOSED

PROFESSIONAL ENGINEER

DATE:

TERRADYNE, LTD.
ENGINEERING + PROPERTY DEVELOPMENT + GENERAL CONSTRUCTION
MISSOURI PROFESSIONAL ENGINEERING CORPORATION LICENSE NO. E-1472-D
16203 N.W. 45 HIGHWAY
KANSAS CITY, MO 64152
FOR U.S. MAIL ONLY:
P.O. BOX 160, WALDRON, MO 64092
PH: (816) 891-8500
FX: (816) 891-8899

REV	DATE	DESCRIPTION	BY
	10/26/09	ORIGINAL ISSUE	JWS

PROJECT NO. 09-002

SHEET NO. E0