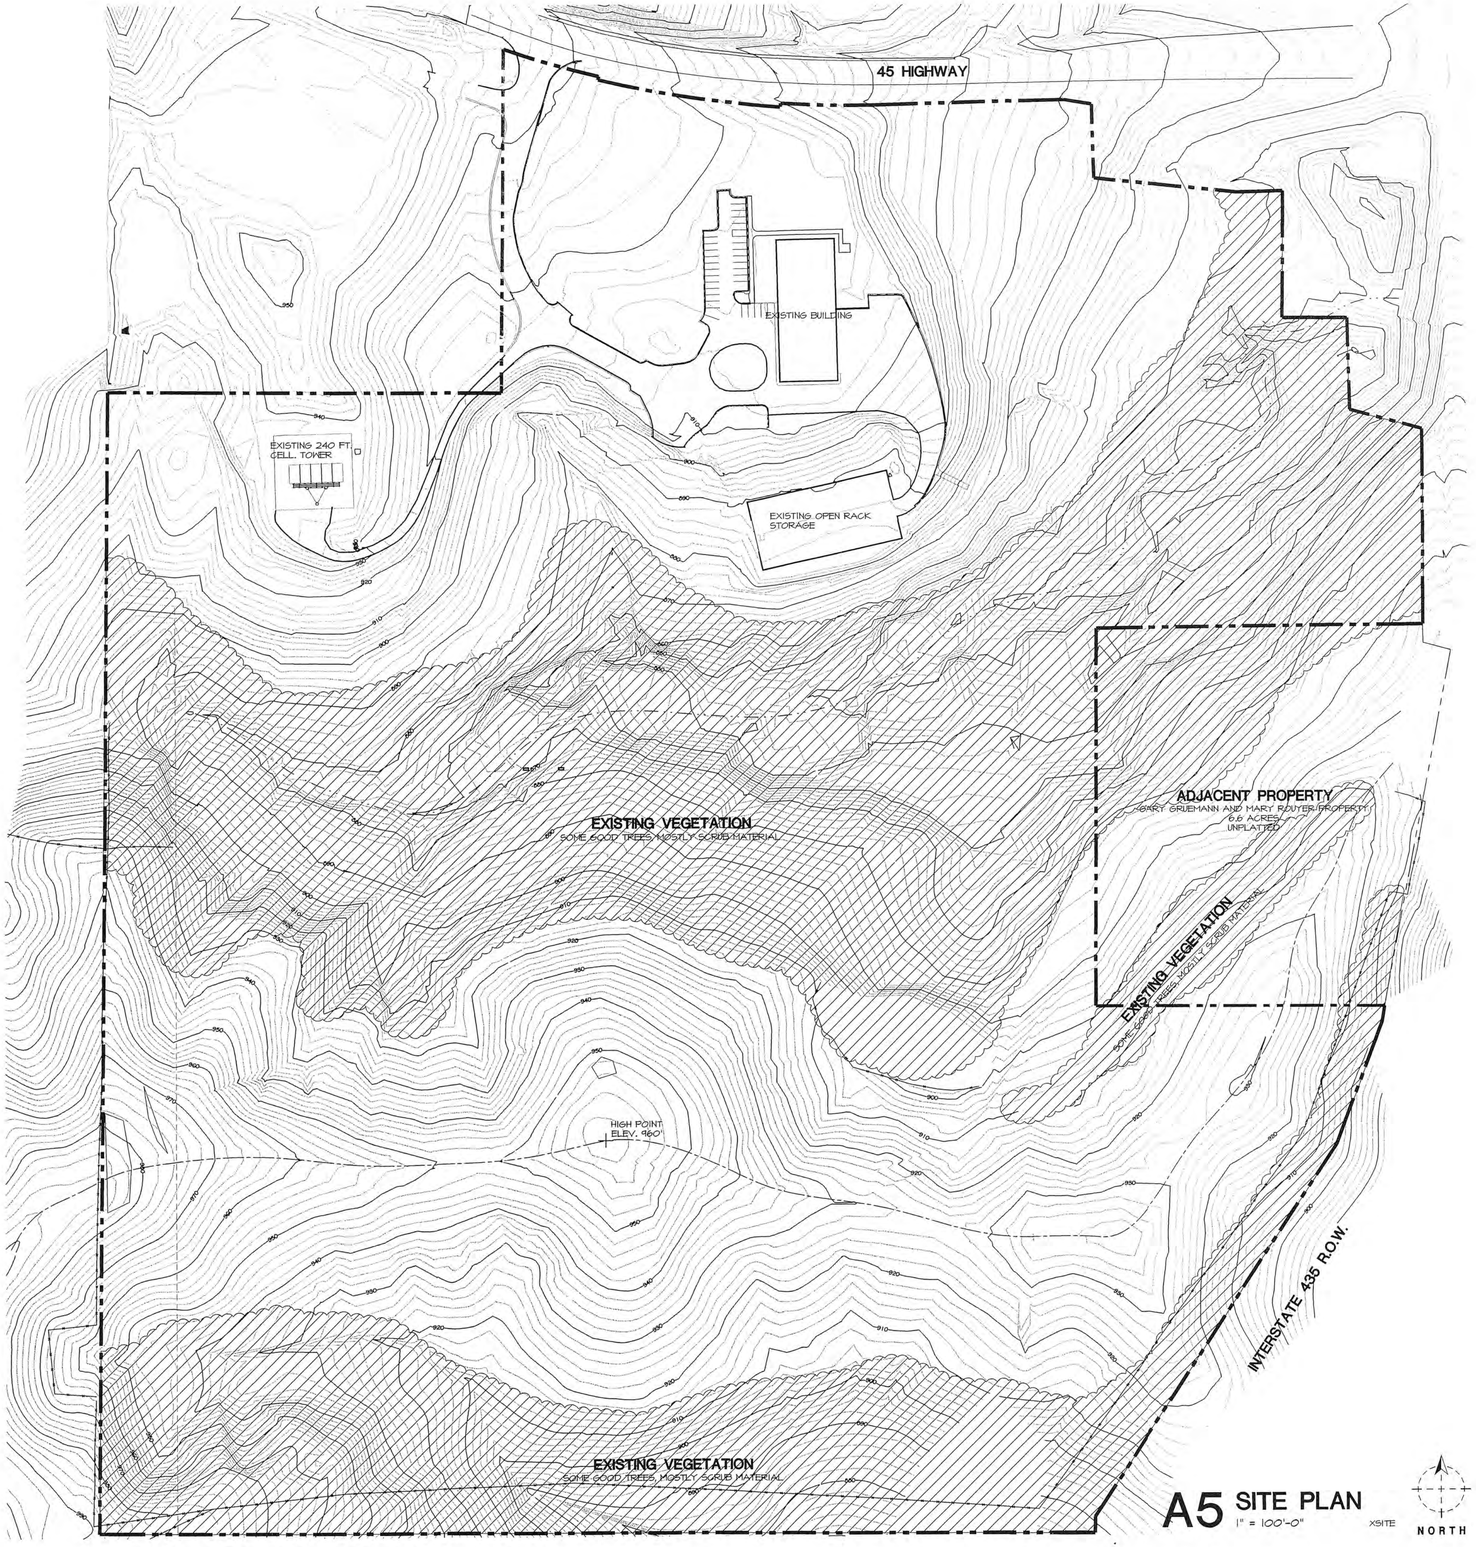

A5 SITE PLAN
1" = 100'-0"

XSITE

NORTH

FOR REVIEW & CONSIDERATION ONLY

PLAN KEY:

CONTOUR INTERVAL: 2'-0"

- MAJOR CONTOUR
- MINOR CONTOUR
- PROPERTY LINE
- EXISTING VEGETATION
- RIDGELINE
- CREEK / STREAM

JOB NUMBER
— 05067 —
ISSUE DATE
— 12 / 01 / 06 —
REVISIONS
P206-51

Williams Spurgeon Kuhl & Freshnock Architects, Inc. © 2005

RECEIVED
DEC 0 1 2006
BY:

SUPERSEDED
By: SITE PLANS REVISED
Date: 2-8-07

City of Parkville
FILE COPY
Case #: P206-51

RECEIVED
DEC 1 2006
BY:

FOR REVIEW & CONSIDERATION ONLY

VERTICAL VENTURES III L.L.C.
435 & 45

110 Armour Road · North Kansas City, Missouri 64116 · Tel. 816.300.4101 · Fax. 816.300.4102

Williams Spurgeon Kuhl & Freshnock Architects, Inc.

EXISTING CONDITIONS PLAN

SP.01

M:\2005\05067\SP-01.dwg, 12/01/2006 03:36:15 PM