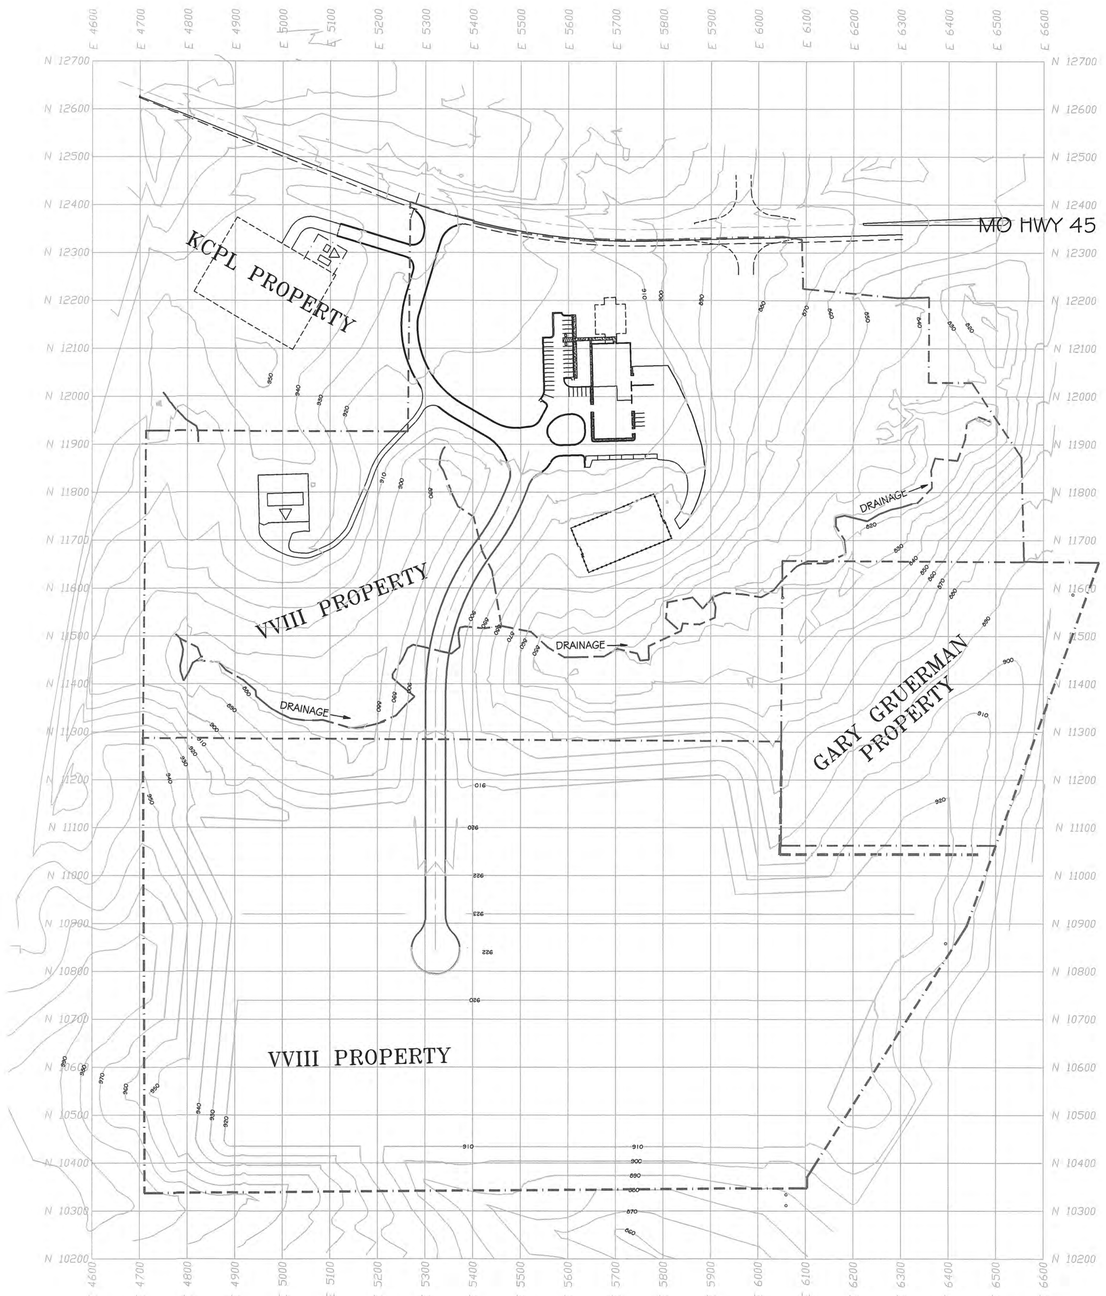

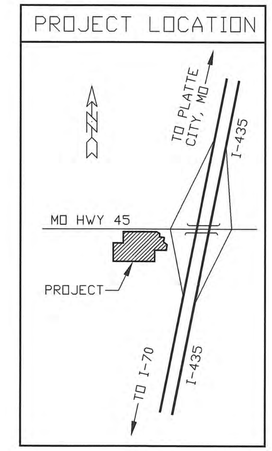

TOTAL CUT VOLUME = 395,361 CY
TOTAL FILL VOLUME = 315,973 CY

NET SURPLUS MATERIAL = 79,388 CY
(TO BE RETAINED FOR FUTURE PAD DEVELOPMENT)

DRAWN BY: KV	APPROVED BY:	REVISIONS	
DATE: 01/07/05	PROJ. NO. 04VV3		
DWG. NO.: 04VV3-P1	DWG. FILE: DWG\VVIII\AO\04VV3-P1.DWG		
SCALE: 1"=150'			

TERRADYNE, LTD.
16203 N.W. 45 HIGHWAY
KANSAS CITY, MO 64152
FOR U.S. MAIL ONLY: P.O. BOX 180, WALDRON, MO 64092
PH: (816) 891-8800
FX: (816) 891-8899

PROJECT: I-435 & MO HWY 45 DEVELOPMENT

SHT. NAME: PRELIMINARY GRADING PLAN
VERTICAL VENTURES III, LLC PROPERTY
SOUTH OF MO HWY 45

SHT. NO. P1