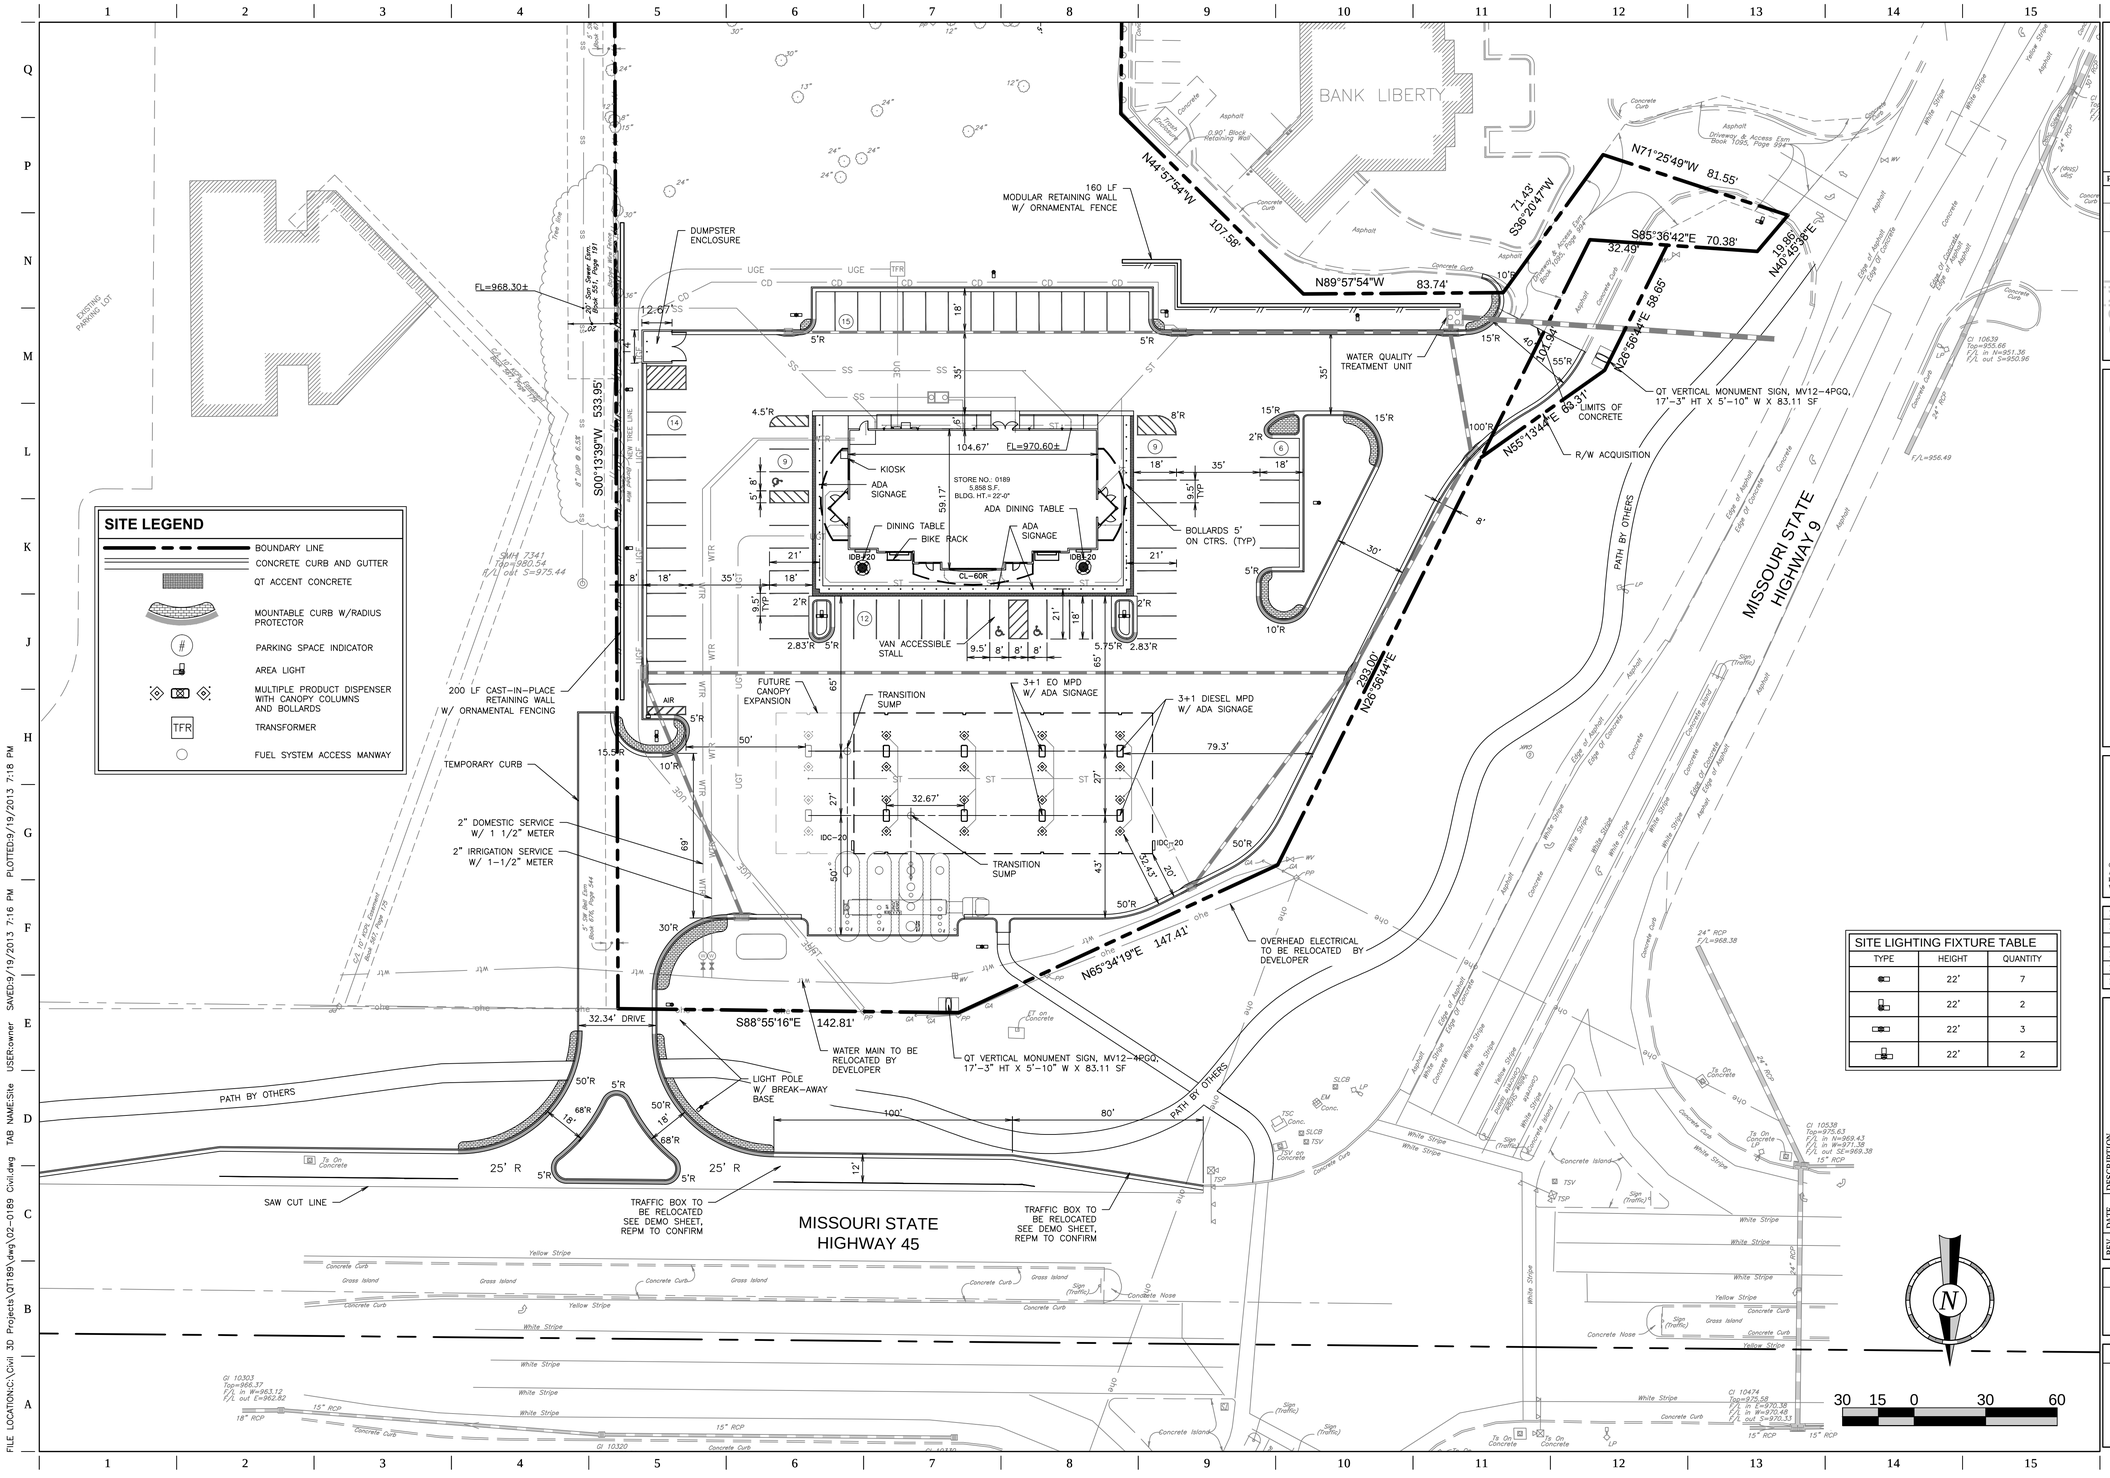

STATE OF MISSOURI
DARLA K. HOLMAN
NUMBER E-25284
REGISTERED PROFESSIONAL ENGINEER

PROJECT NO.: 02-0189

DARLA K HOLMAN, PE

HOLMAN ENGINEERING
14005 W 72ND TERR
SHAWNEE, KS 66216
P 913.248.9385
F 913.962.5974
dkholmanpe@everestkc.net

QuikTrip No. 0189

MO HWY 45 & MO HWY 9
PARKVILLE, MISSOURI

© COPYRIGHT QUIKTRIP CORPORATION 2011
ANY UNAUTHORIZED USE, REPRODUCTION, PUBLICATION, DISTRIBUTION, OR SALE IN WHOLE OR IN PART, IS STRICTLY FORBIDDEN.

PROTOTYPE: P-76 (8/01/13)
DIVISION: 02
VERSION: 001
DESIGNED BY: DKH
DRAWN BY: DKH
REVIEWED BY: DKC

REV	DATE	DESCRIPTION

ORIGINAL ISSUE DATE: 09/13/2013

SHEET TITLE:
SITE PLAN

SHEET NUMBER:
C101

FILE LOCATION:C:\Civil 3D Projects\QT189\dwg\02-0189 Civil.dwg TAB NAME:Site USER:cowner SAVED:9/19/2013 7:16 PM PLOTTED:9/19/2013 7:18 PM