Landscape Schedule

USE	SYMBOL	COMMON NAME *Botanical Name*	MINIMUM SIZE/ HEIGHT/SPREAD	QUANTITIES	COMMENTS
SHRUBS		CRIMSON PYGMY BARBERRY *Berberis Thunbergii*	15"ø X 15" HT MIN	64 EA.	SEE LANDSCAPE PLAN AND ASSOCIATED DETAILS FOR LANDSCAPE BED LOCATIONS AND SHRUB SPACING
SHRUBS		WINTERGREEN BOXWOOD *Microphylla koreana*	24"ø X 24" HT MIN	38 EA.	
TREES		SKYLINE HONEY LOCUST *Gleditsia Triacanthos (Skyline)*	3" CALIPER 12' HT	4 EA.	SEE LANDSCAPE PLAN AND ASSOCIATED DETAILS FOR TREE PLACEMENT, AND PLANTING SPECIFICATIONS
TREES		WILLOW OAK *Quercus Phellos*	3" CALIPER 12' HT	6 EA.	CONTRACTOR TO VERIFY TREE TYPE, LOCATION, SIZE, HEIGHT, AND SPREAD WITH QT REPRESENTATIVE PRIOR TO INSTALLATION
MISC		FESCUE SOD		75,200 S.F.	

LANDSCAPE REQUIREMENTS

INTERIOR LANDSCAPE REQUIREMENTS	
1 TREE FOR EVERY 10 PARKING SPACES. 65 SPACES/10 = 7 TREES	8 TREES REQUIRED 10 TREES PROVIDED

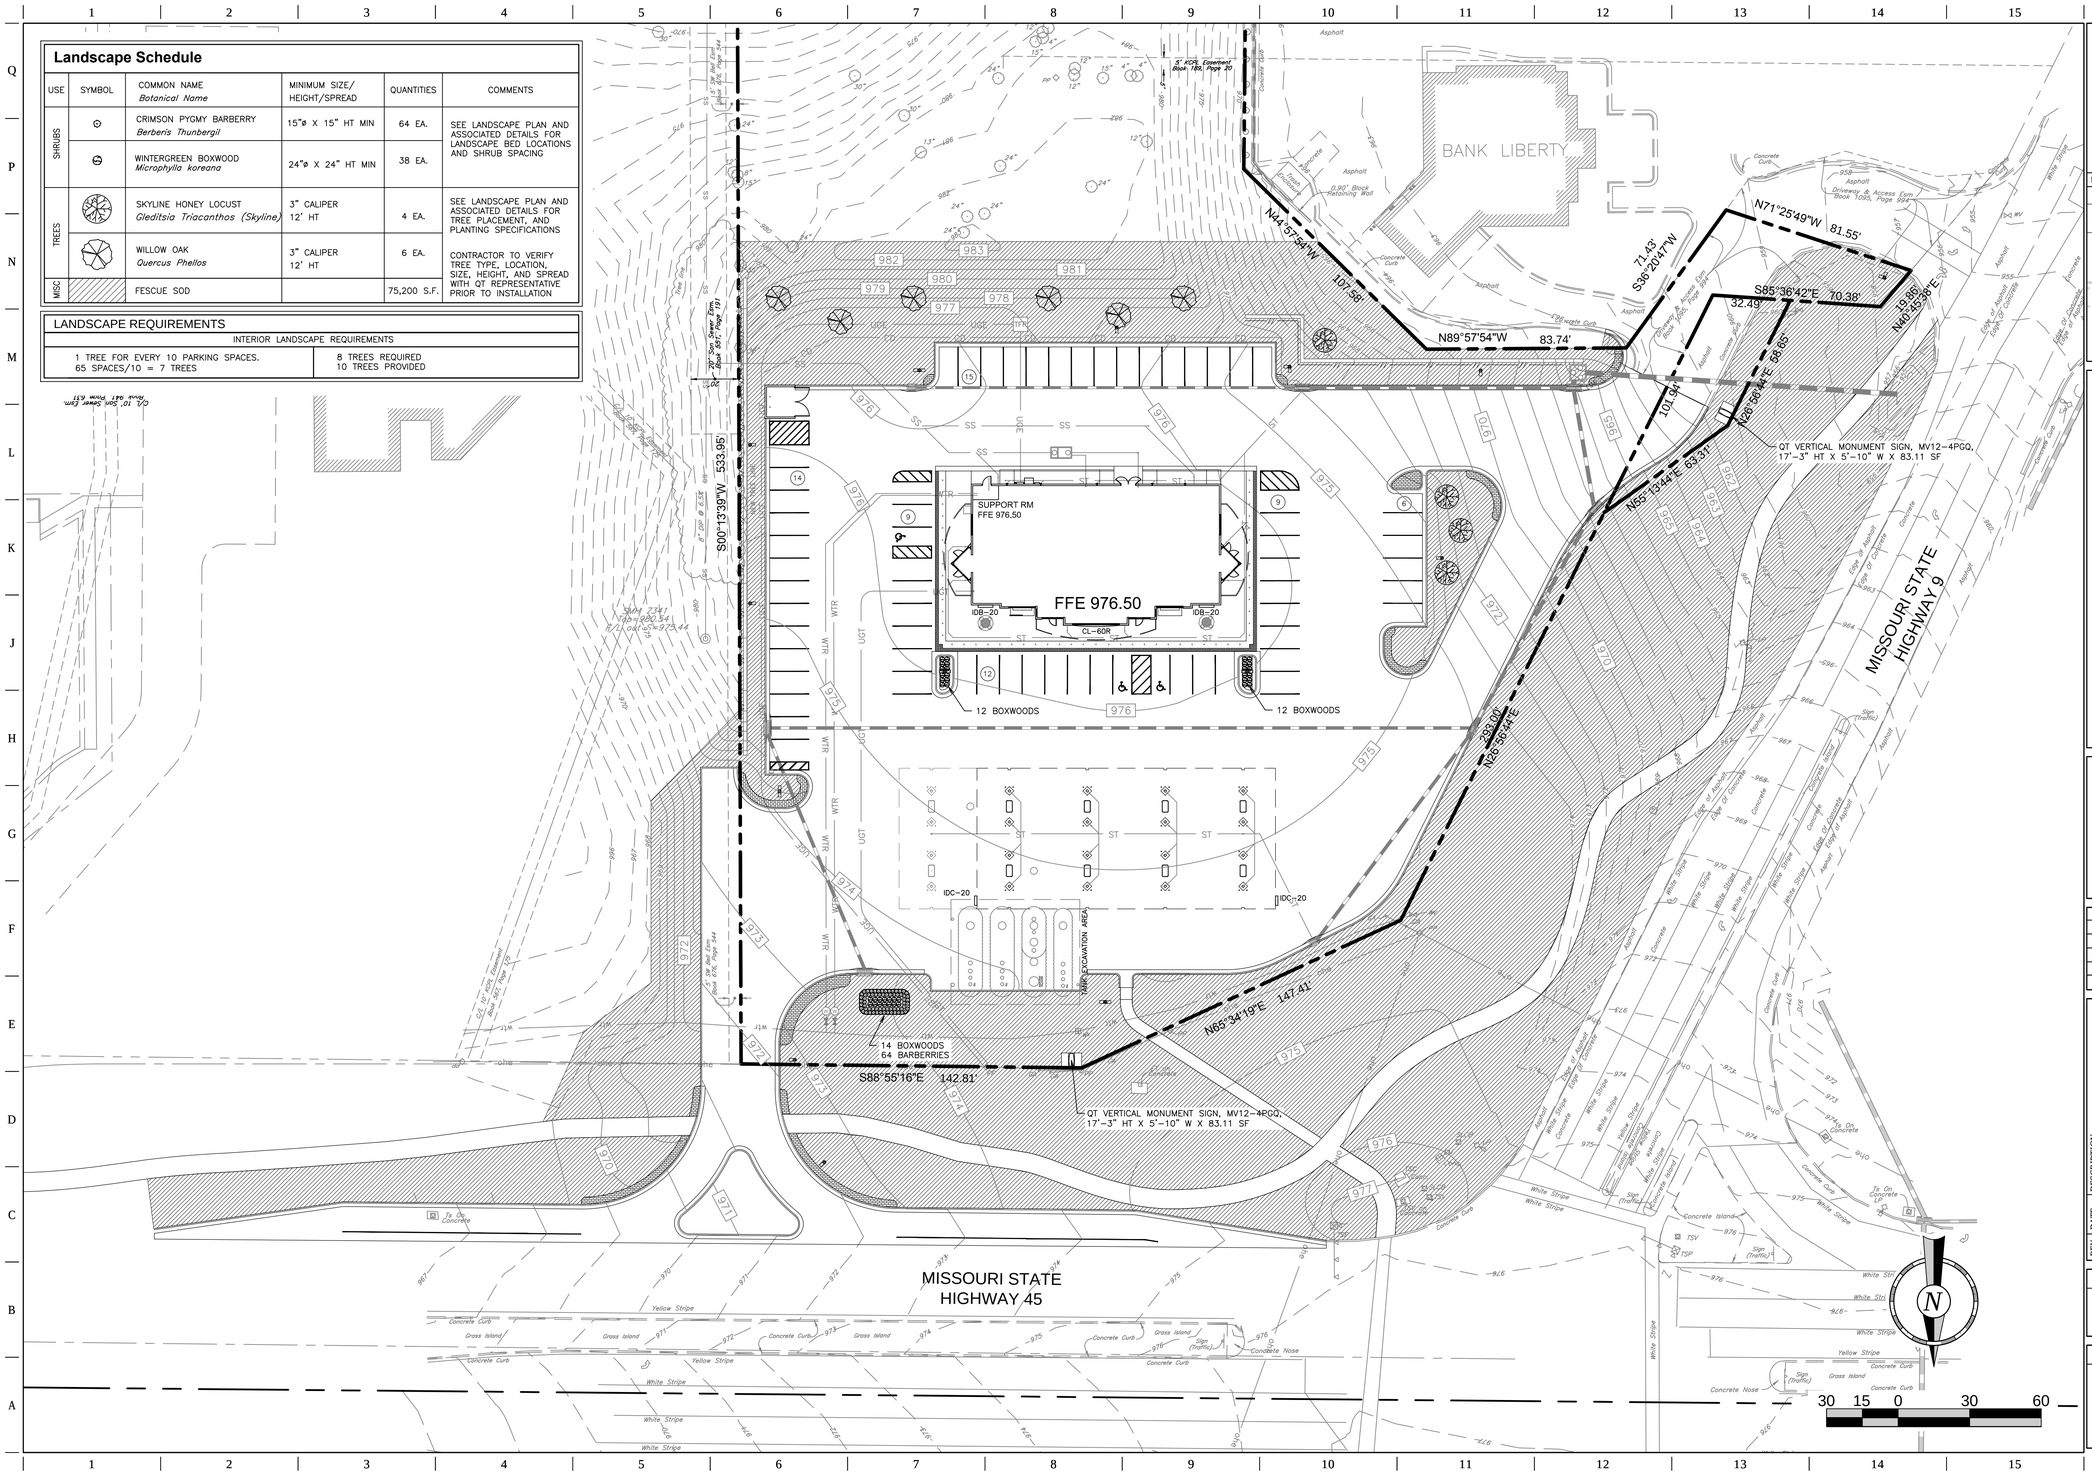

STATE OF MISSOURI
DARLA K. HOLMAN
NUMBER E-25284
REGISTERED PROFESSIONAL ENGINEER

PROJECT NO.: 02-0189

DARLA K HOLMAN, PE

HOLMAN ENGINEERING
14005 W 72ND TERR
SHAWNEE, KS 66216
P 913.248.9385
F 913.962.5974
dkholmanpe@everestkc.net

QuikTrip No. 0189

MO HWY 45 & MO HWY 9
PARKVILLE, MISSOURI

© COPYRIGHT QUIKTRIP CORPORATION 2011 ANY UNAUTHORIZED USE, REPRODUCTION, PUBLICATION, DISTRIBUTION, OR SALE IN WHOLE OR IN PART, IS STRICTLY FORBIDDEN.

PROTOTYPE:	P-76 (8/01/13)
DIVISION:	02
VERSION:	001
DESIGNED BY:	DKH
DRAWN BY:	DKH
REVIEWED BY:	DKC

REV	DATE	DESCRIPTION

ORIGINAL ISSUE DATE: 09/13/2013

SHEET TITLE:
LANDSCAPE PLAN

SHEET NUMBER:
L100

FILE LOCATION:C:\Civil 3D Projects\QT189\dwg\02-0189 Civil.dwg TAB NAME:Landscape USER:owner SAVED:9/19/2013 7:16 PM PLOTTED:9/19/2013 7:20 PM