Appendix C

Conceptual Plan and Profile of Park Flood Protection

Construction Segments for English Landing Park

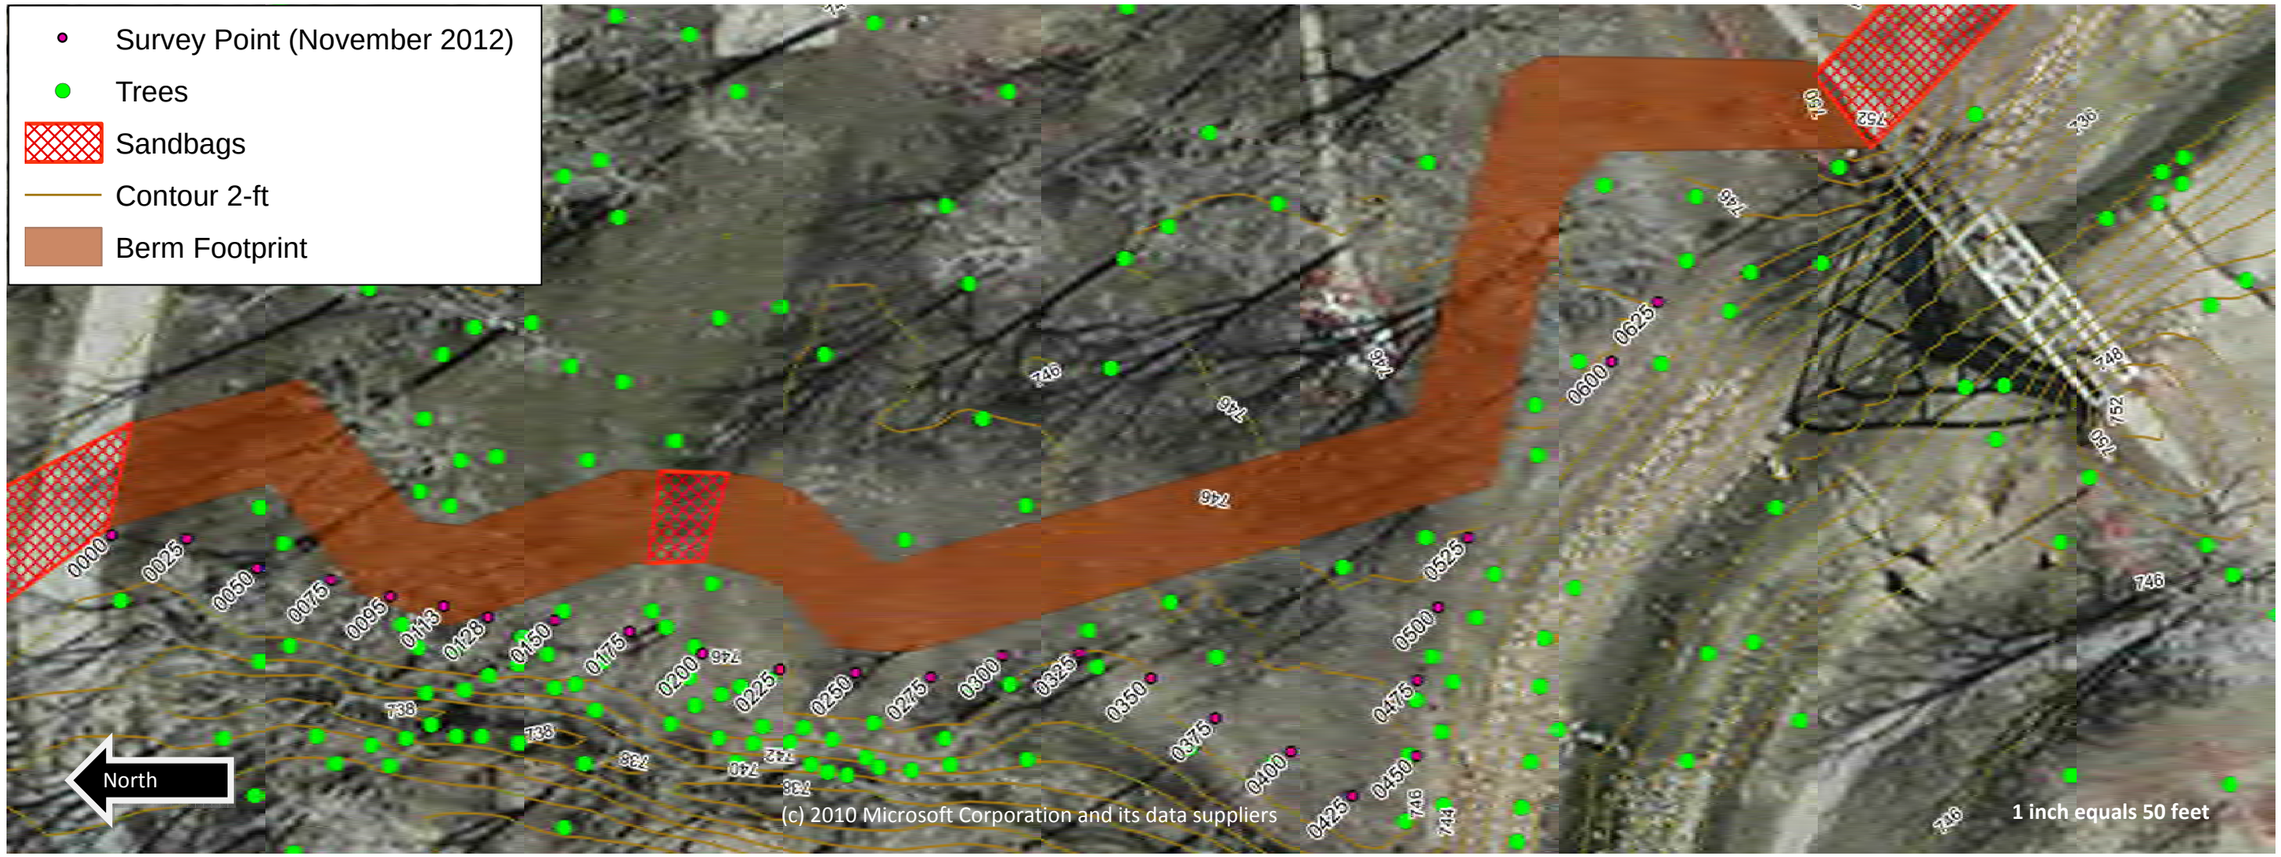

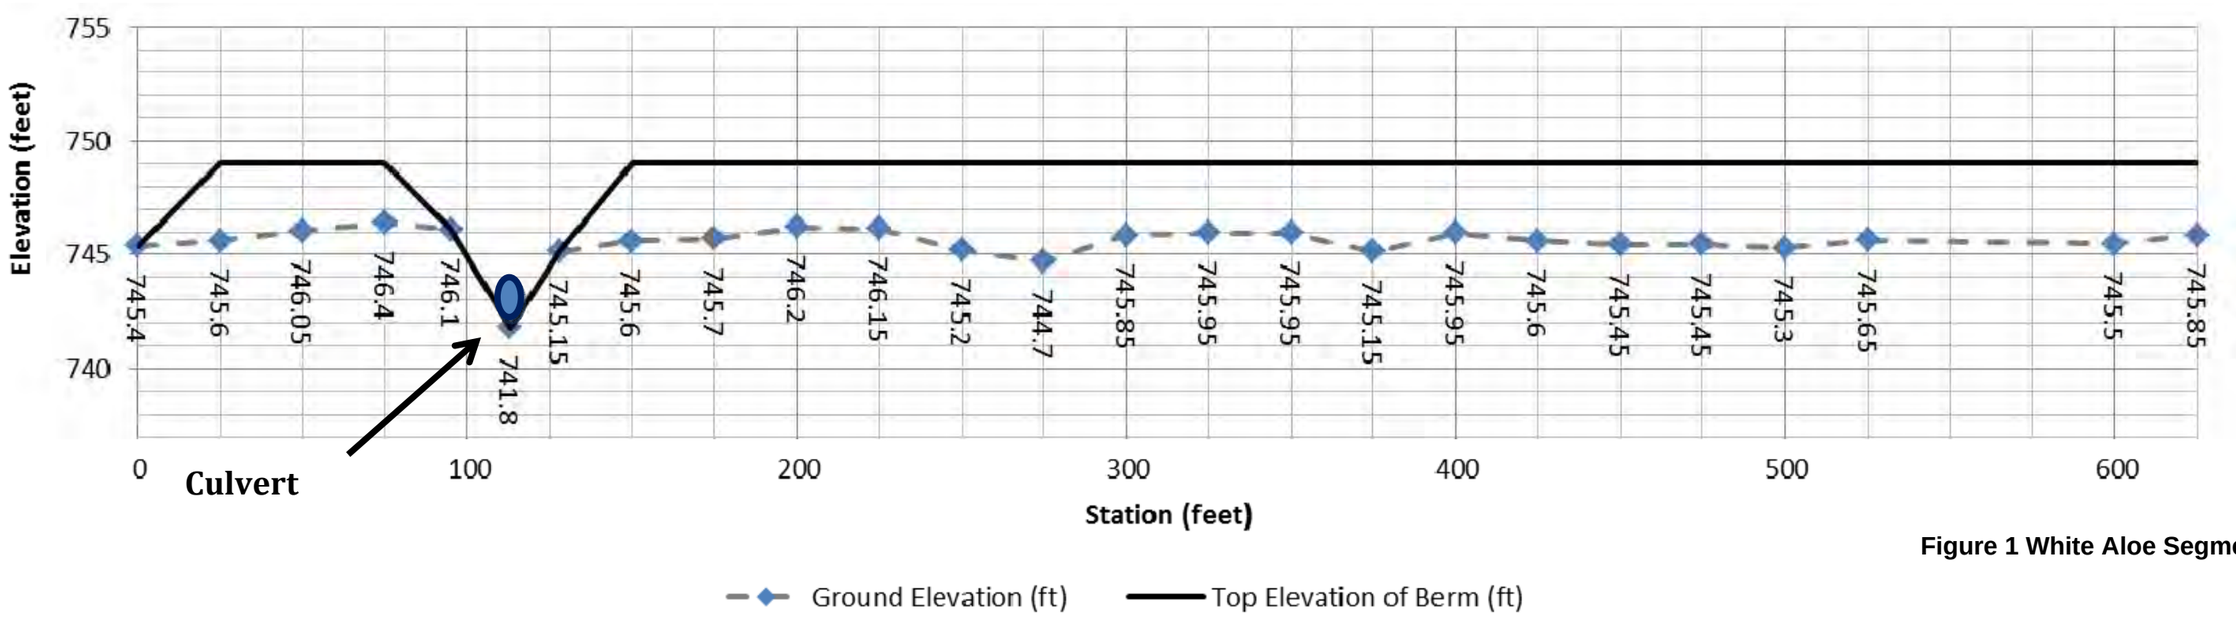

Figure 1 White Aloe Segment

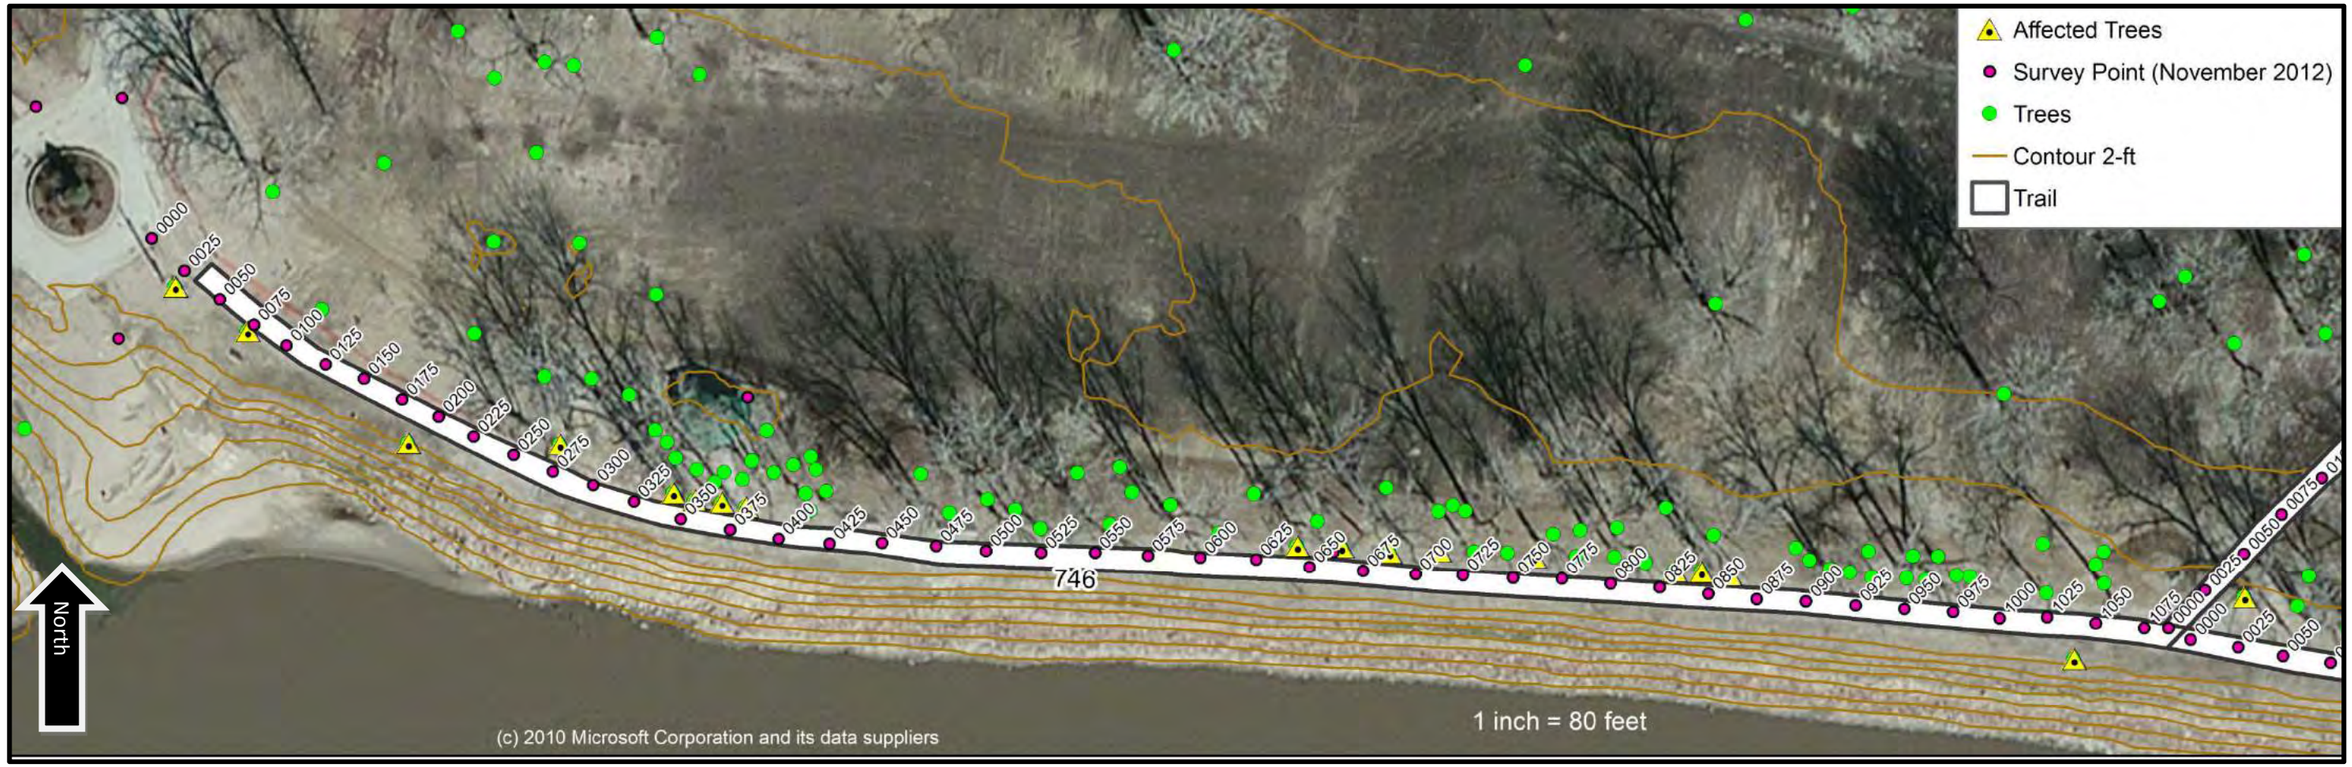

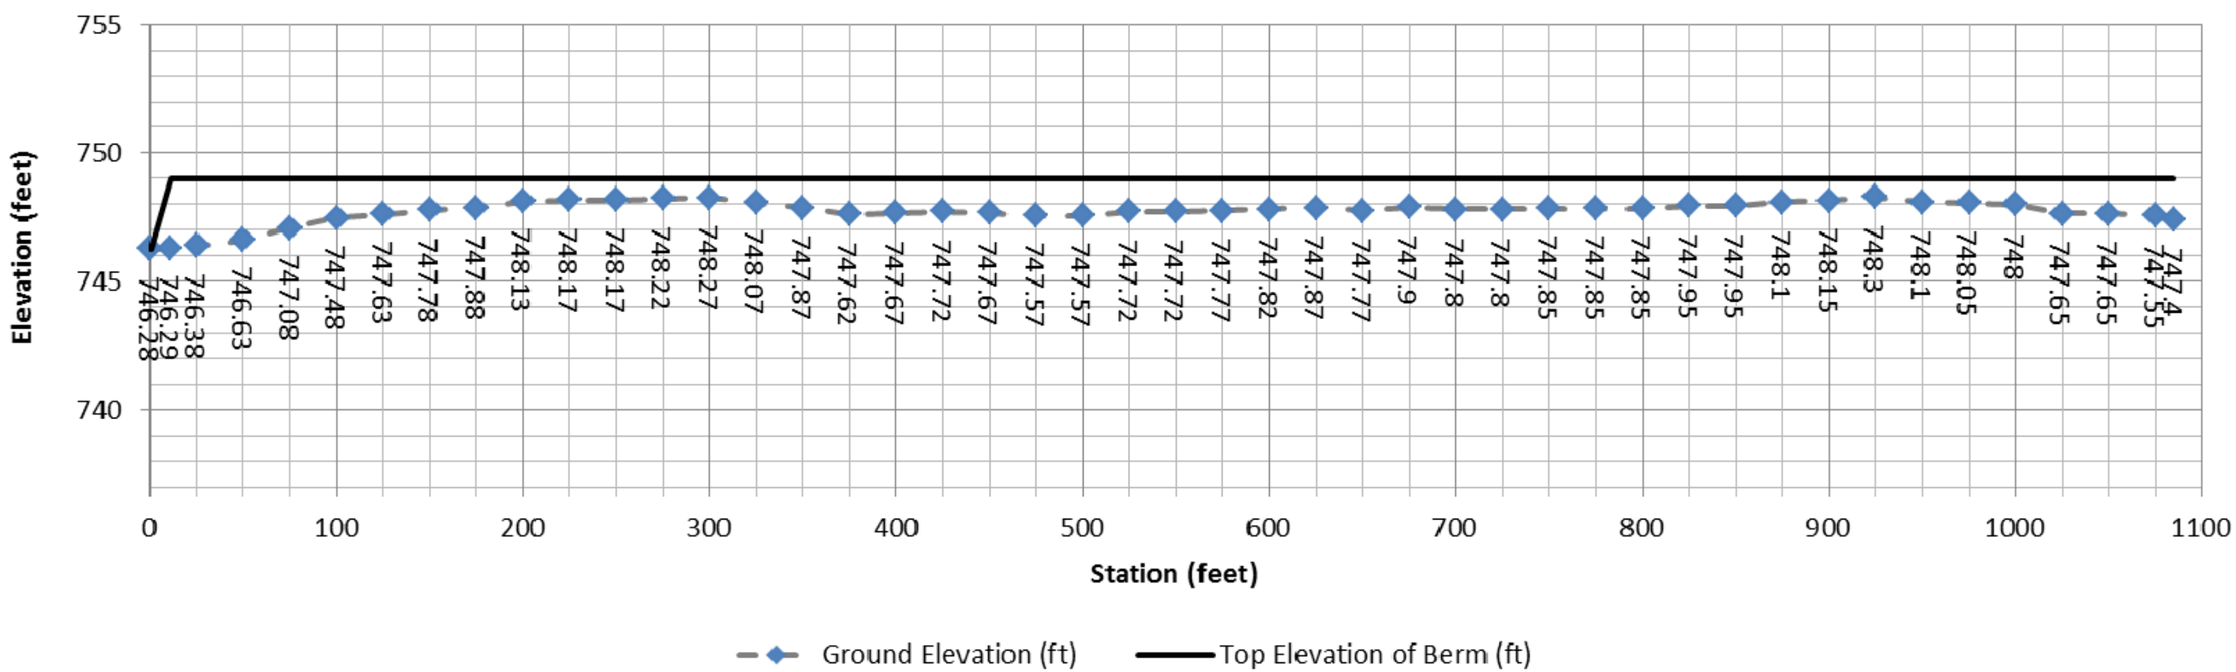

Figure 2 River Trail Segment 1

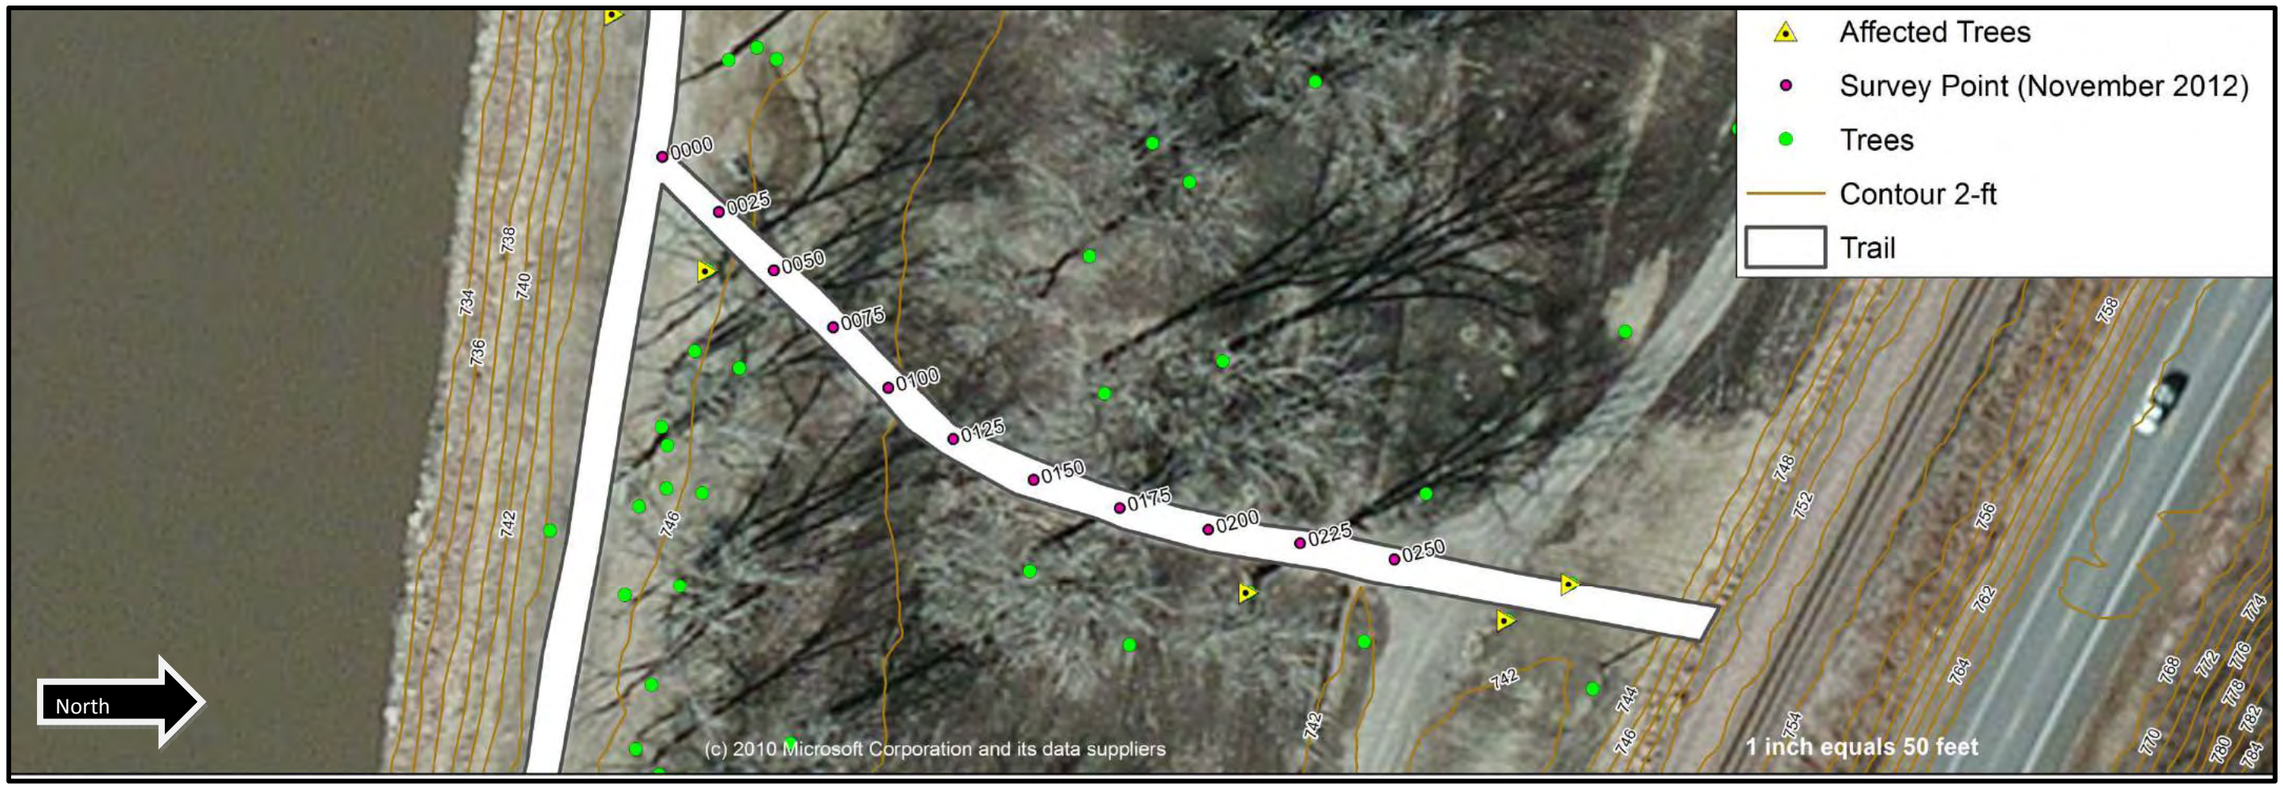

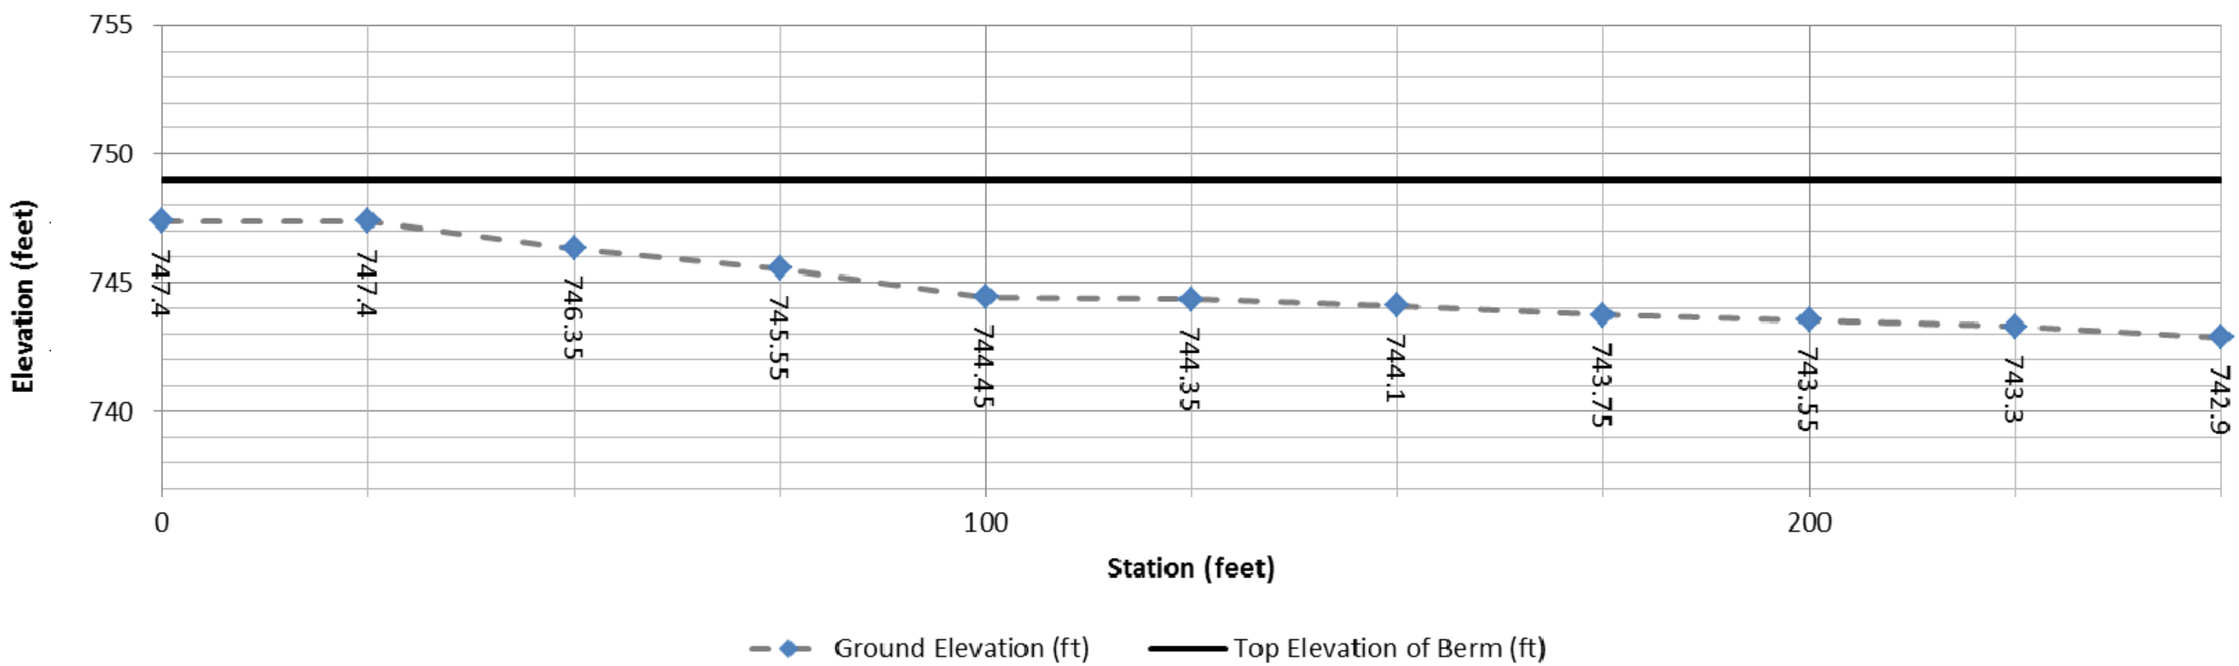

Figure 3 River Trail Segment 2a

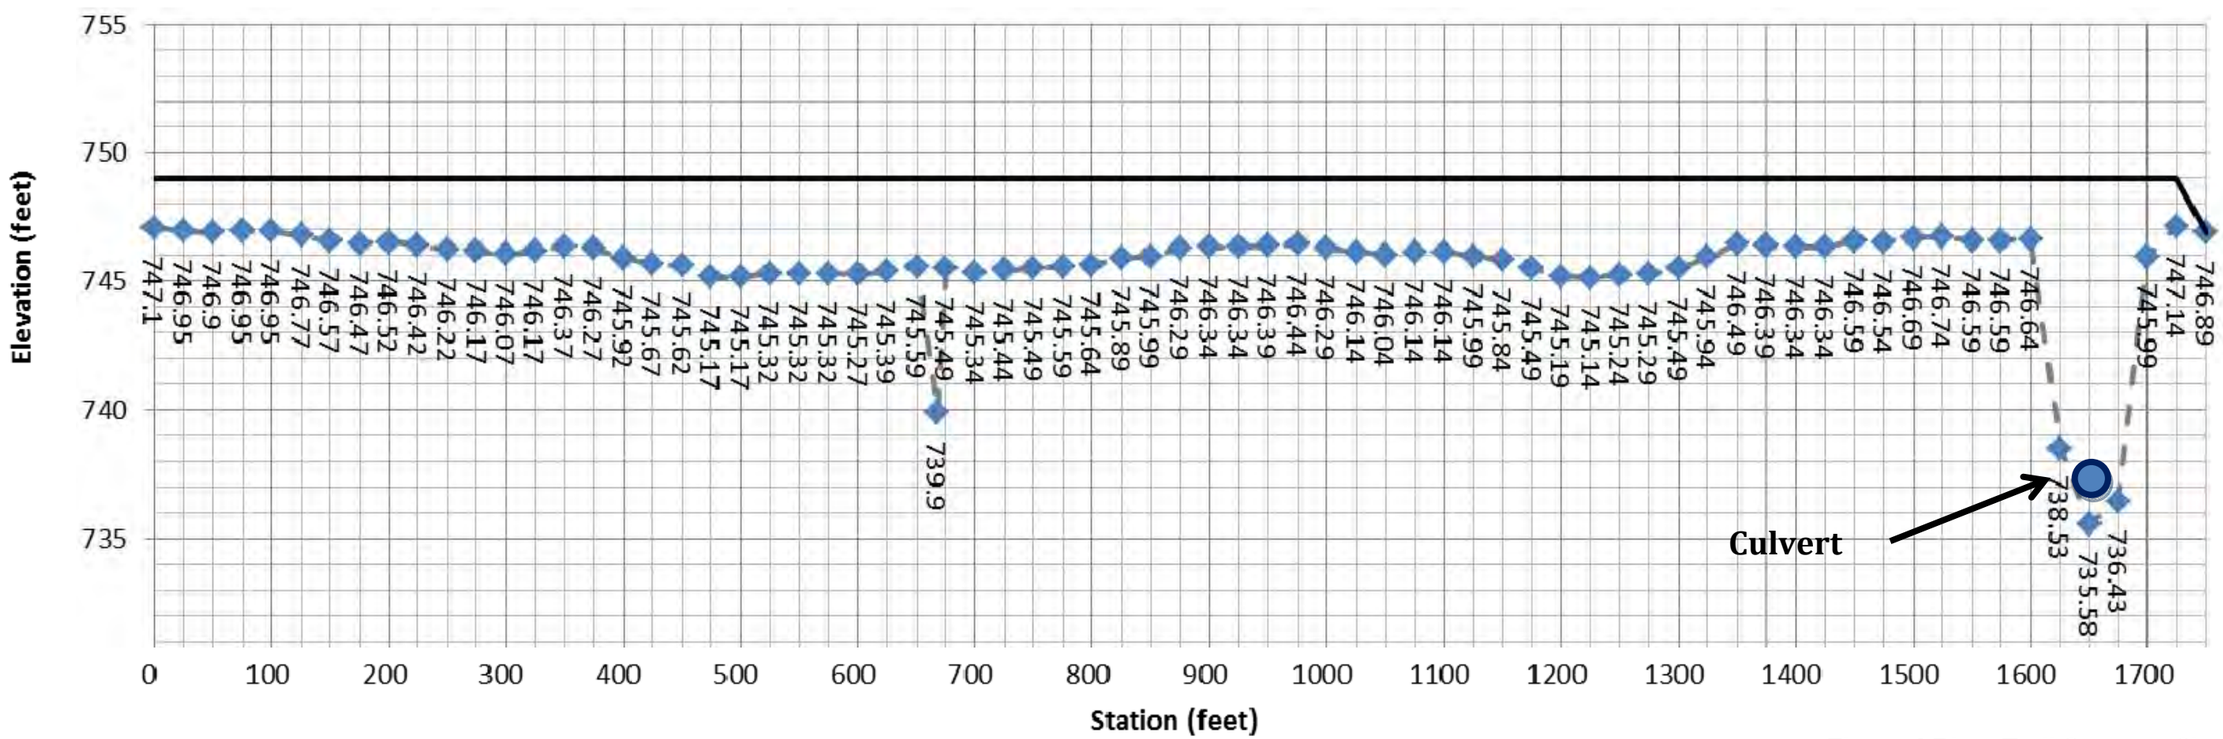

Figure 4 River Trail Segment 2b

CDM Smith

cdmsmith.com