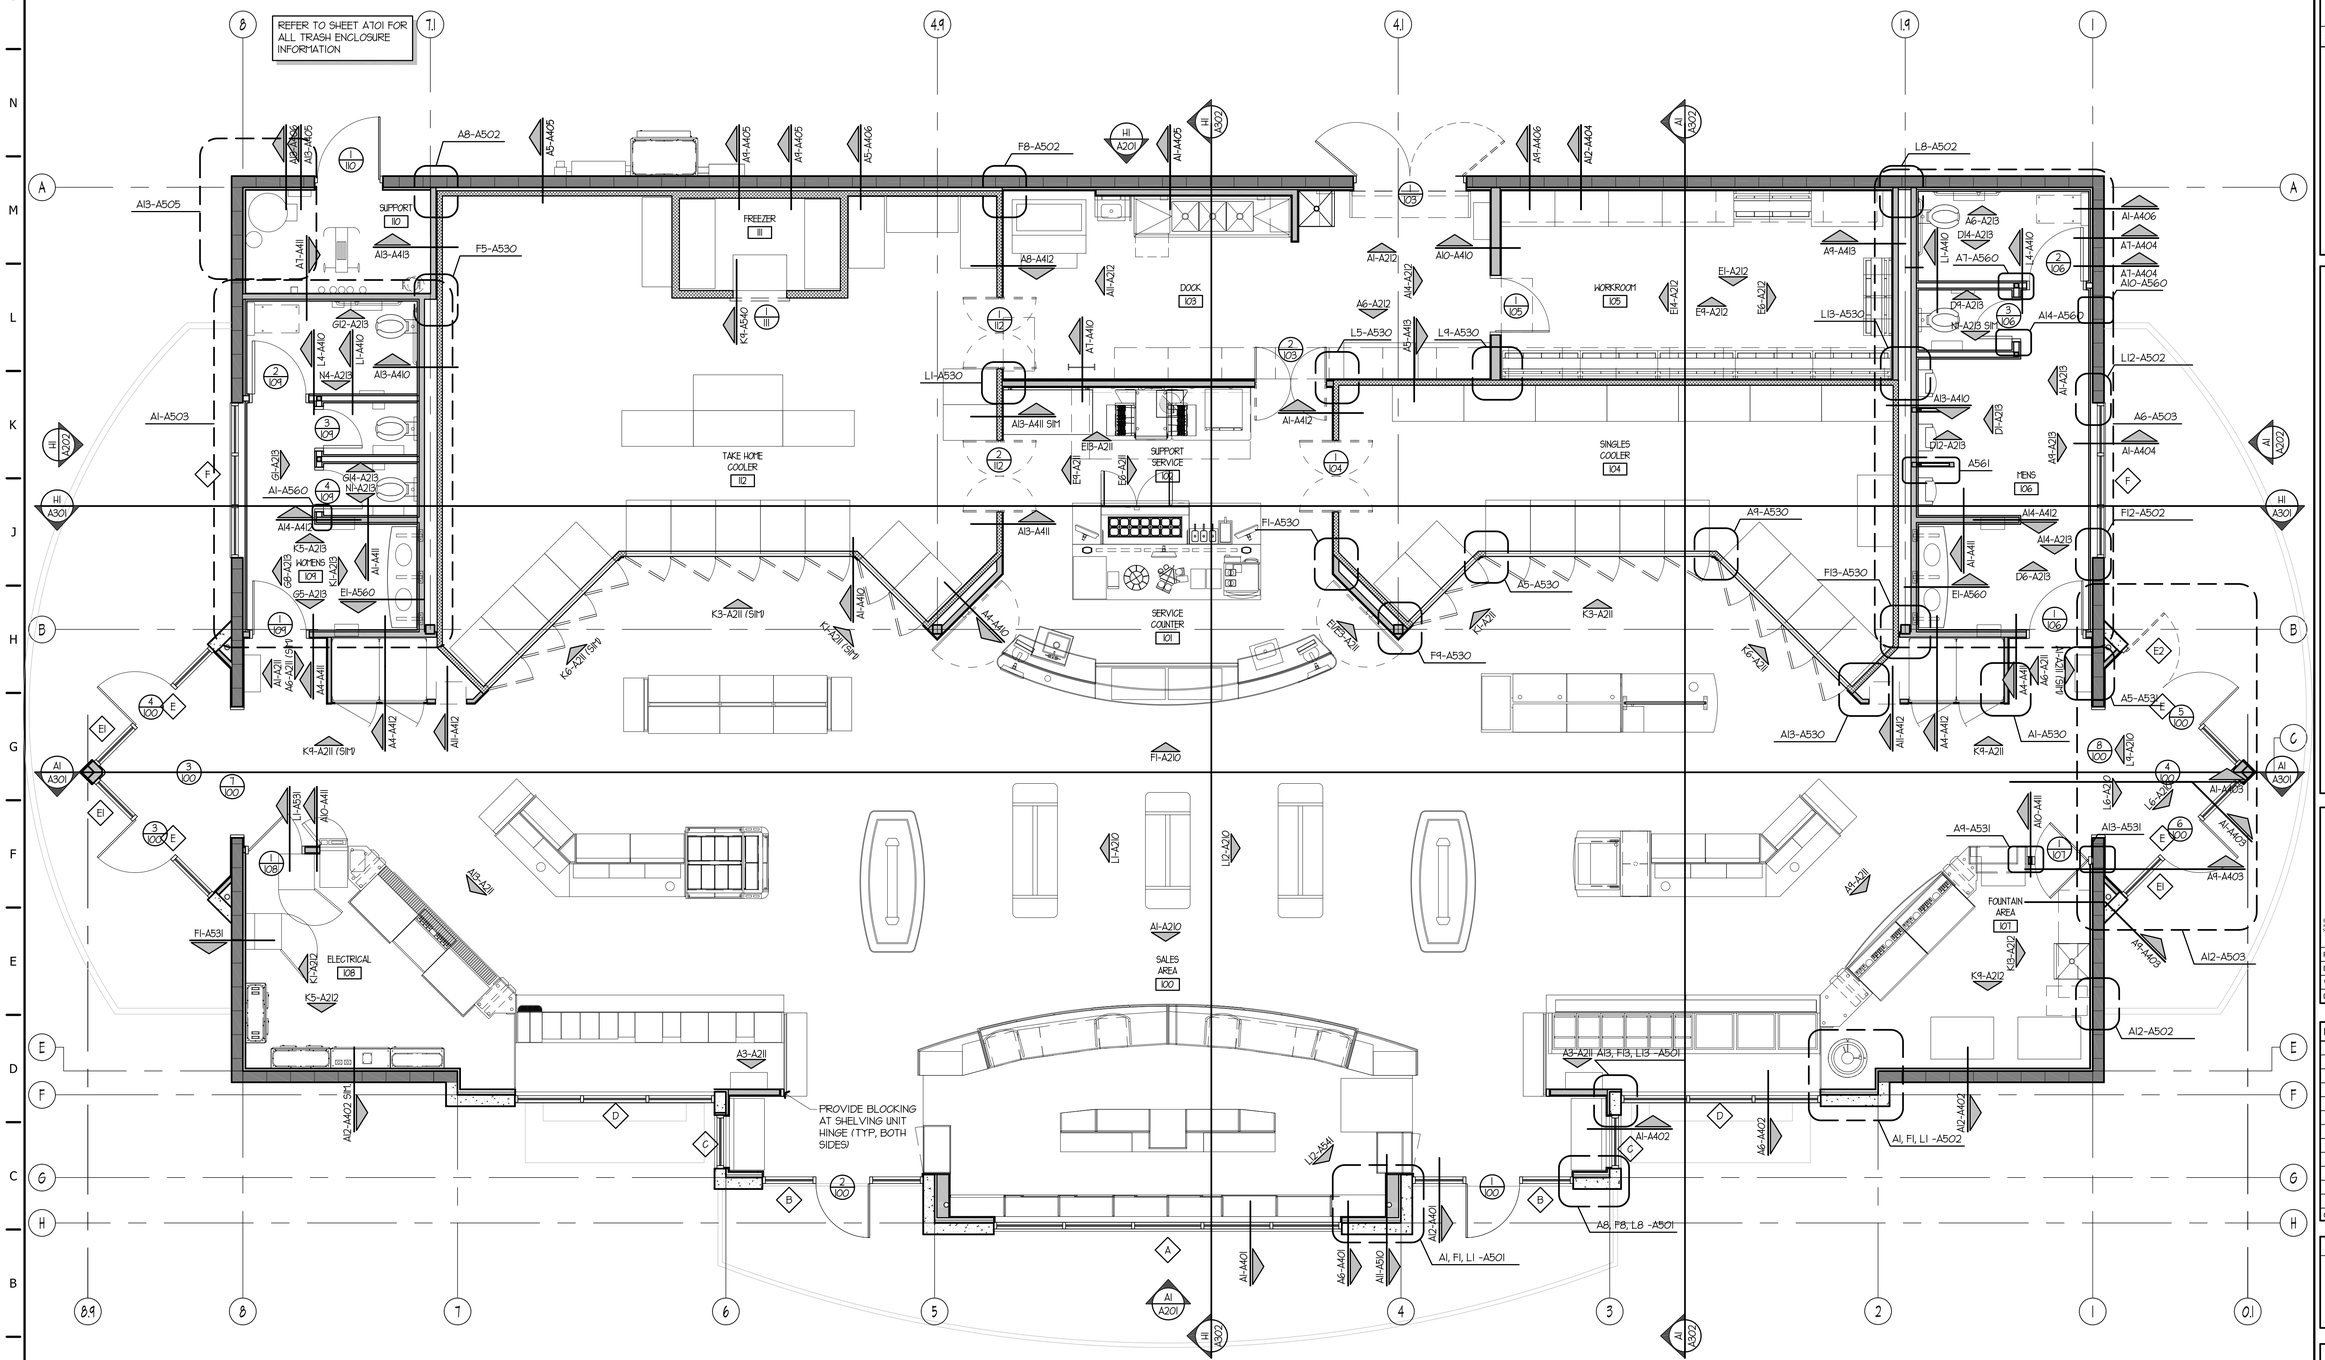

A1 REFERENCE FLOOR PLAN

3/8" = 1'-0"

NORTH

SIGNATURE DATE: 00/00/2013

LICKEL ARCHITECTURE
14 West 3rd Street Suite 100
Kansas City, MO 64105
(P) 816.421.0707
(F) 816.421.9291

QuikTrip No. 0189

SEC OF 45 AND 9 HIGHWAY
PARKVILLE, MISSOURI

© QUIKTRIP CORPORATION 2011
ANY UNAUTHORIZED USE, REPRODUCTION, PUBLICATION, DISTRIBUTION OR SALE IN WHOLE OR IN PART, IS STRICTLY FORBIDDEN.

PROTOTYPE	P-76
DIVISION	KANSAS CITY
VERSION	GEN III
DATE	08-01-2013

REV	DATE	DESCRIPTION

ORIGINAL ISSUE DATE: 00/00/2013

SHEET TITLE:

REFERENCE FLOOR PLAN

SHEET NUMBER:

A101