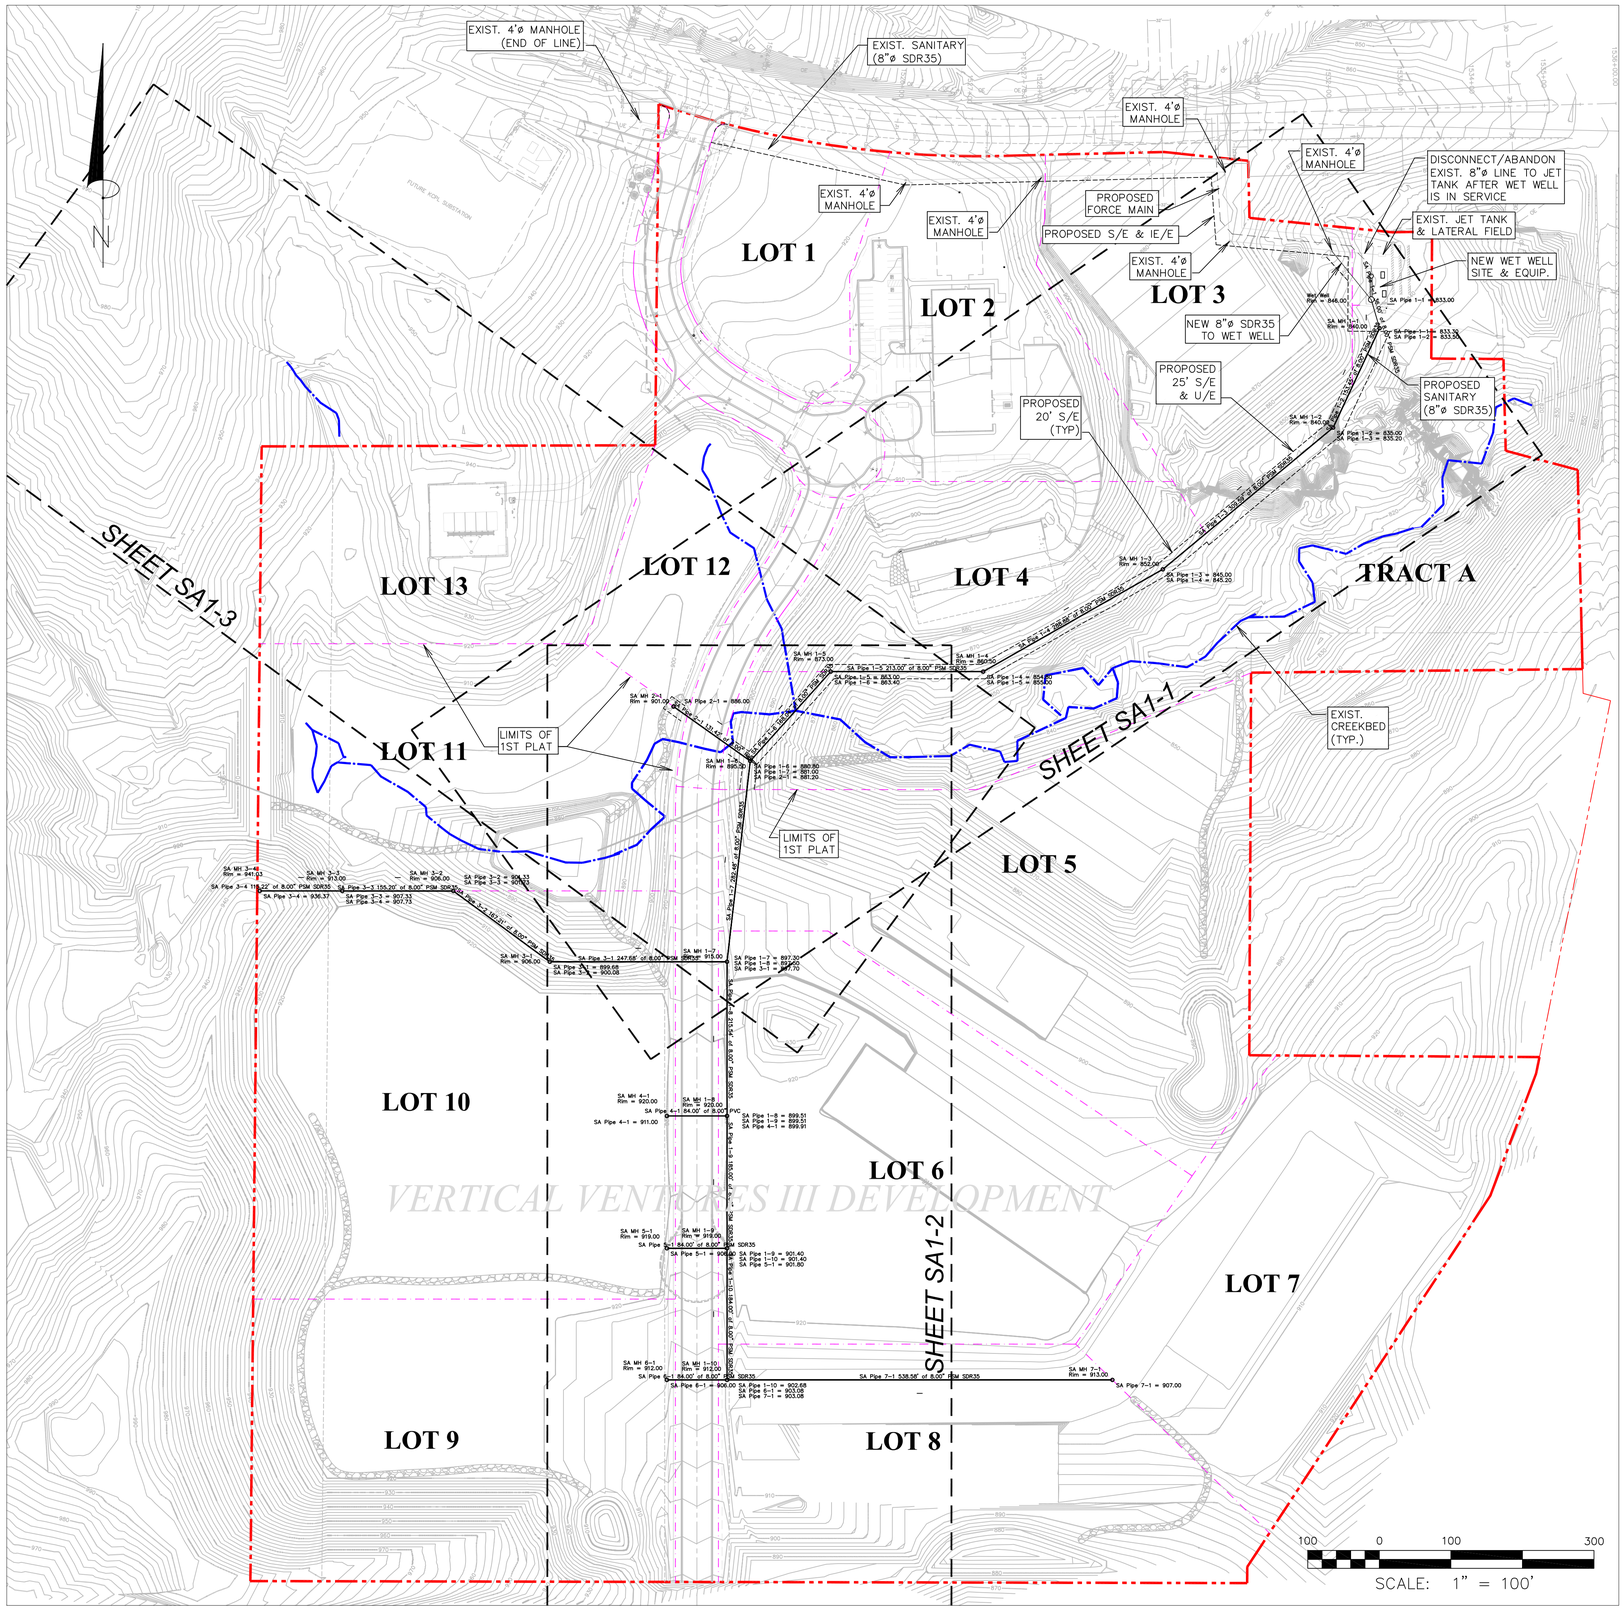

PROJECT LOCATION

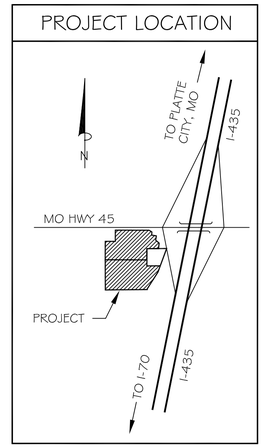

NOTES:

1. PROJECT DEVELOPMENT IS SHOWN WITH APPROVED PRELIMINARY PLAN PROPOSED SITE CONTOURS.

VERTICAL VENTURES III Development Proposed Sanitary Sewers

PARKVILLE, MISSOURI

OVERALL PLAN REACHES 1 TO 7

PROFESSIONAL ENGINEER

DATE:

TERRADYNE, LTD.
16200 N.W. 45 HIGHWAY
KANSAS CITY, MO 64152
FOR U.S. MAIL ONLY: P.O. BOX 190, WALDRON, MO 64092
PH: (816) 891-8600
FX: (816) 891-8899
ENGINEERING + PROPERTY DEVELOPMENT + GENERAL CONSTRUCTION
MISSOURI PROFESSIONAL ENGINEERING CORPORATION LICENSE NO. E-1472-D

REV.	DATE	DESCRIPTION	BY
	10/5/09	ORIGINAL ISSUE	JWS

PROJECT NO.
09-002

SHEET NO.
SA0