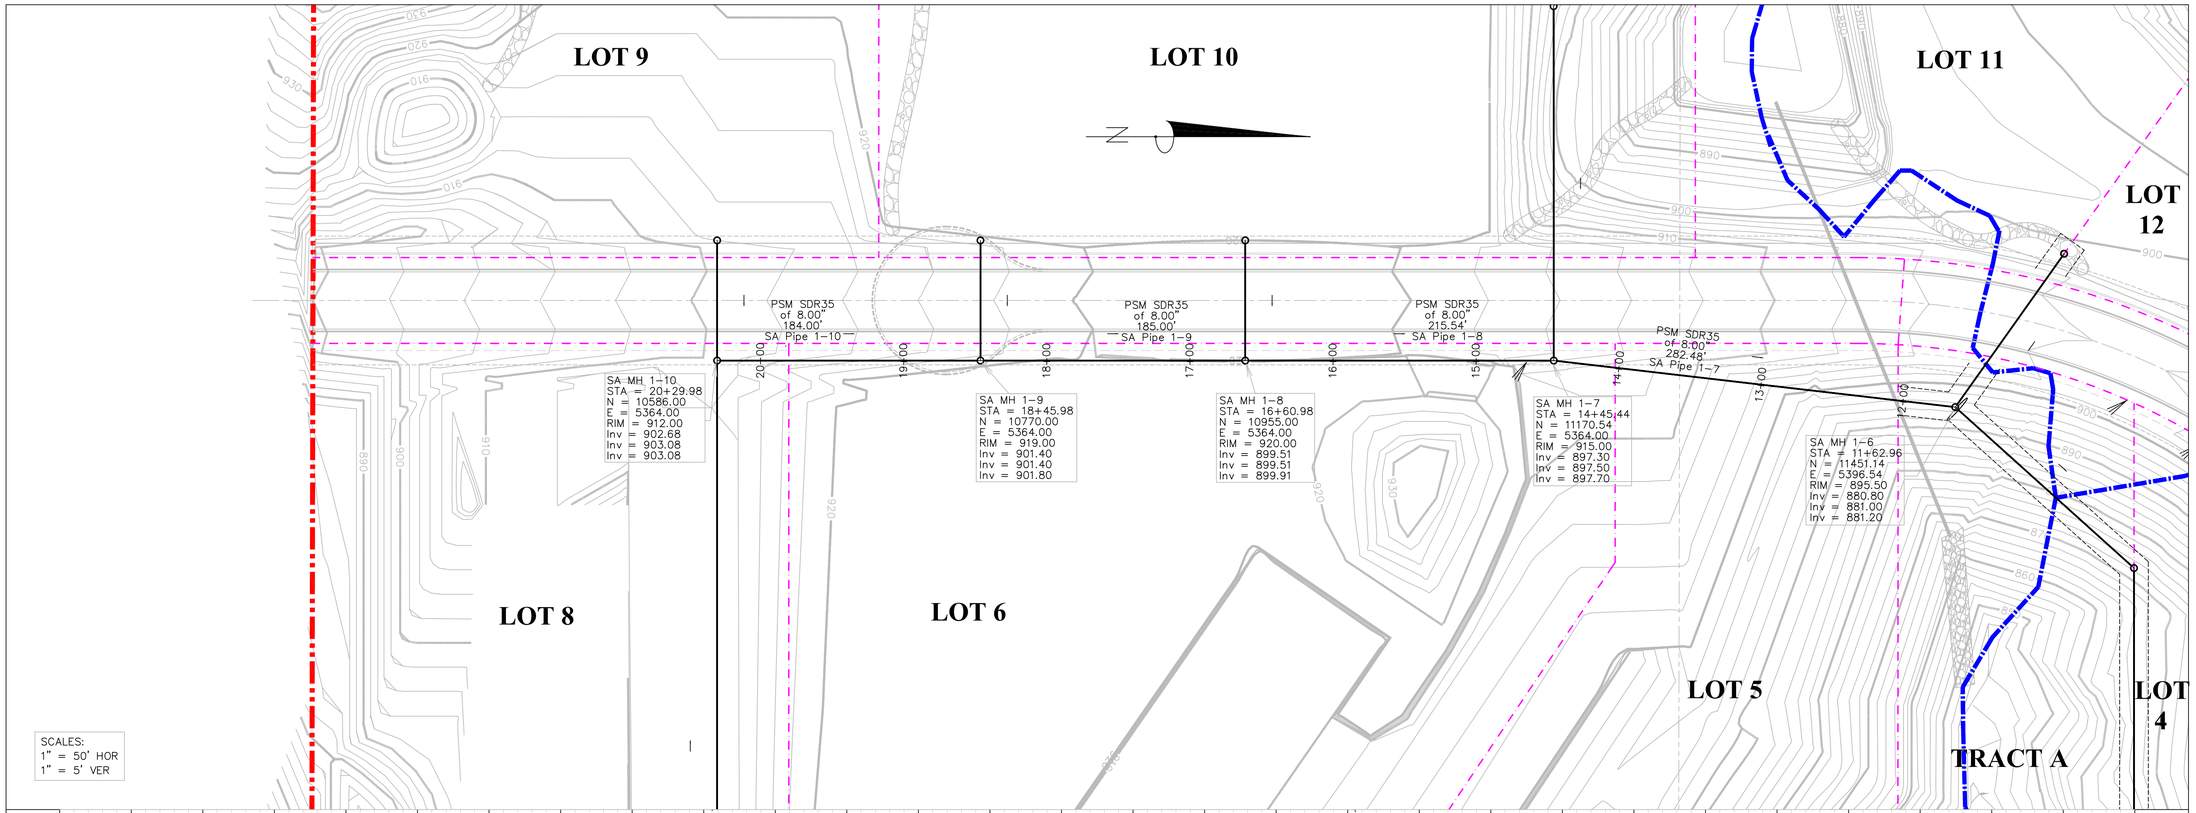

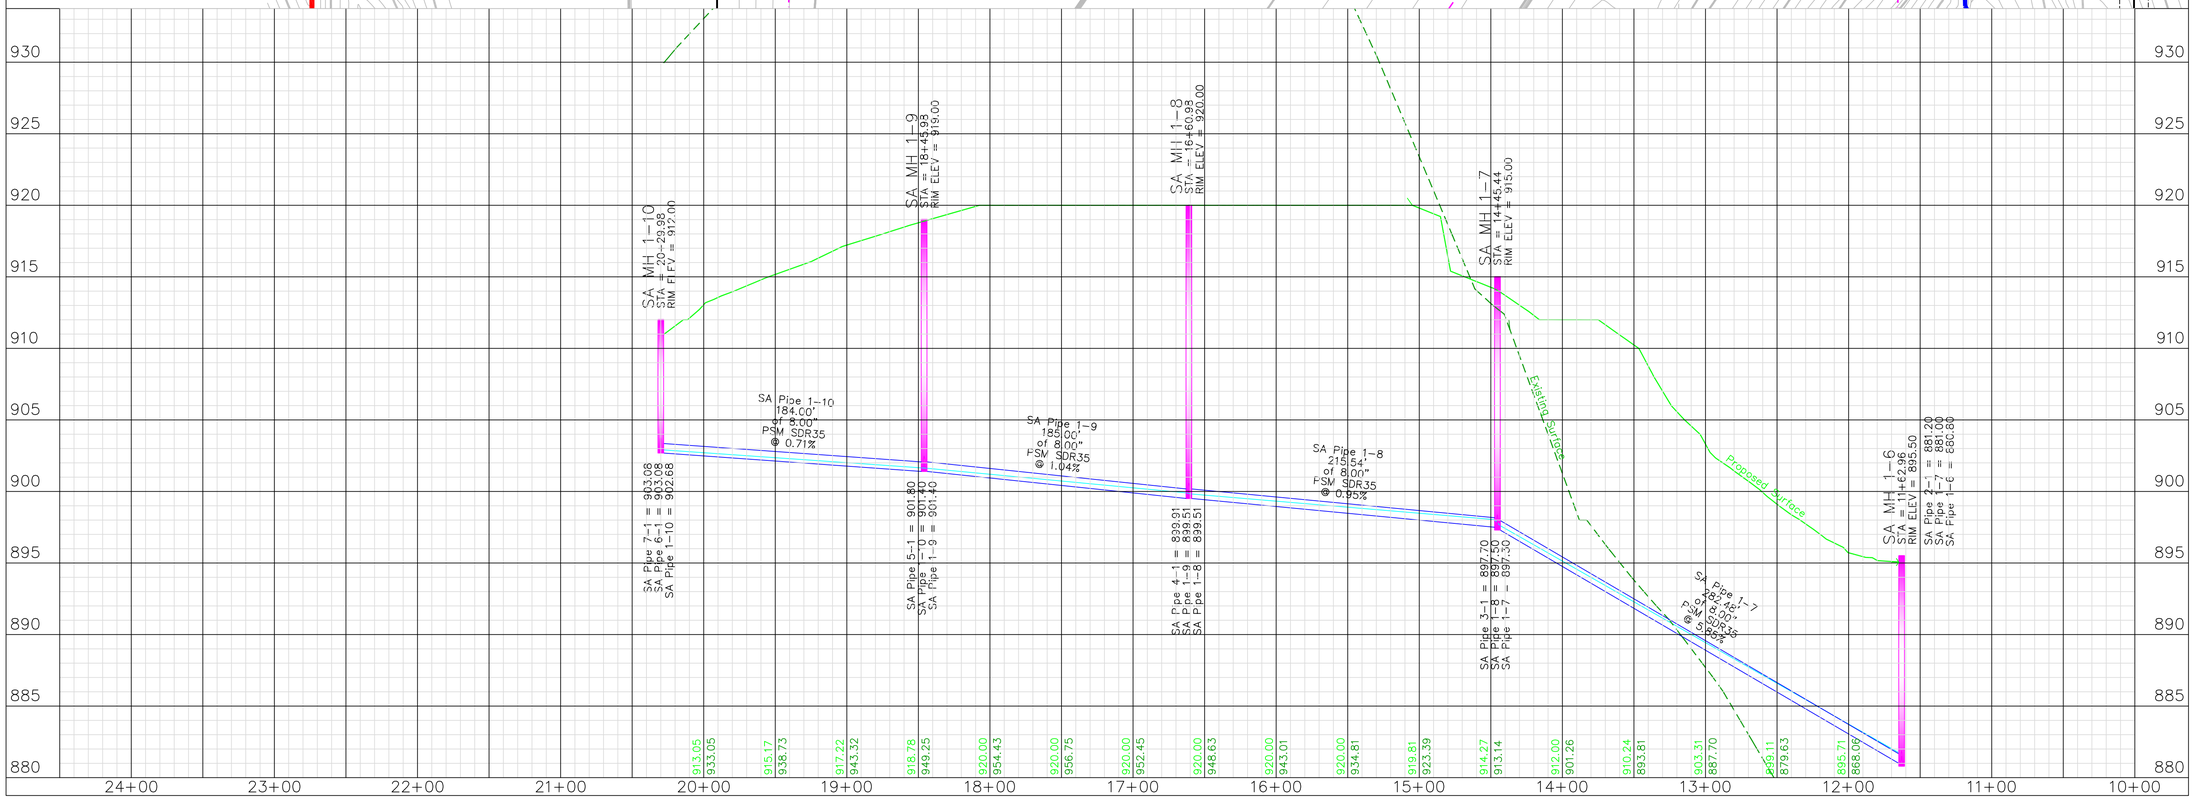

VERTICAL VENTURES III
DEVELOPMENT
Proposed Sanitary Sewers

PARKVILLE, MISSOURI

REACH #1
PIPES 1-7 TO 1-10

PROFESSIONAL ENGINEER

DATE:

TERRADYNE, LTD.
ENGINEERING + PROPERTY DEVELOPMENT + GENERAL CONSTRUCTION
MISSOURI PROFESSIONAL ENGINEERING CORPORATION LICENSE NO. E-1472-D
1823 HWY 45 HIGHWAY
KANSAS CITY, MO 64152
FOR U.S. MAIL ONLY: P.O. BOX 190, WALDRON, MO 64092
PH: (816) 891-4800
FX: (816) 891-4802

REV.	DATE	DESCRIPTION	BY
	10/2/09	ORIGINAL ISSUE	JWS

PROJECT NO.
09-002

SHEET NO.
SA1-2