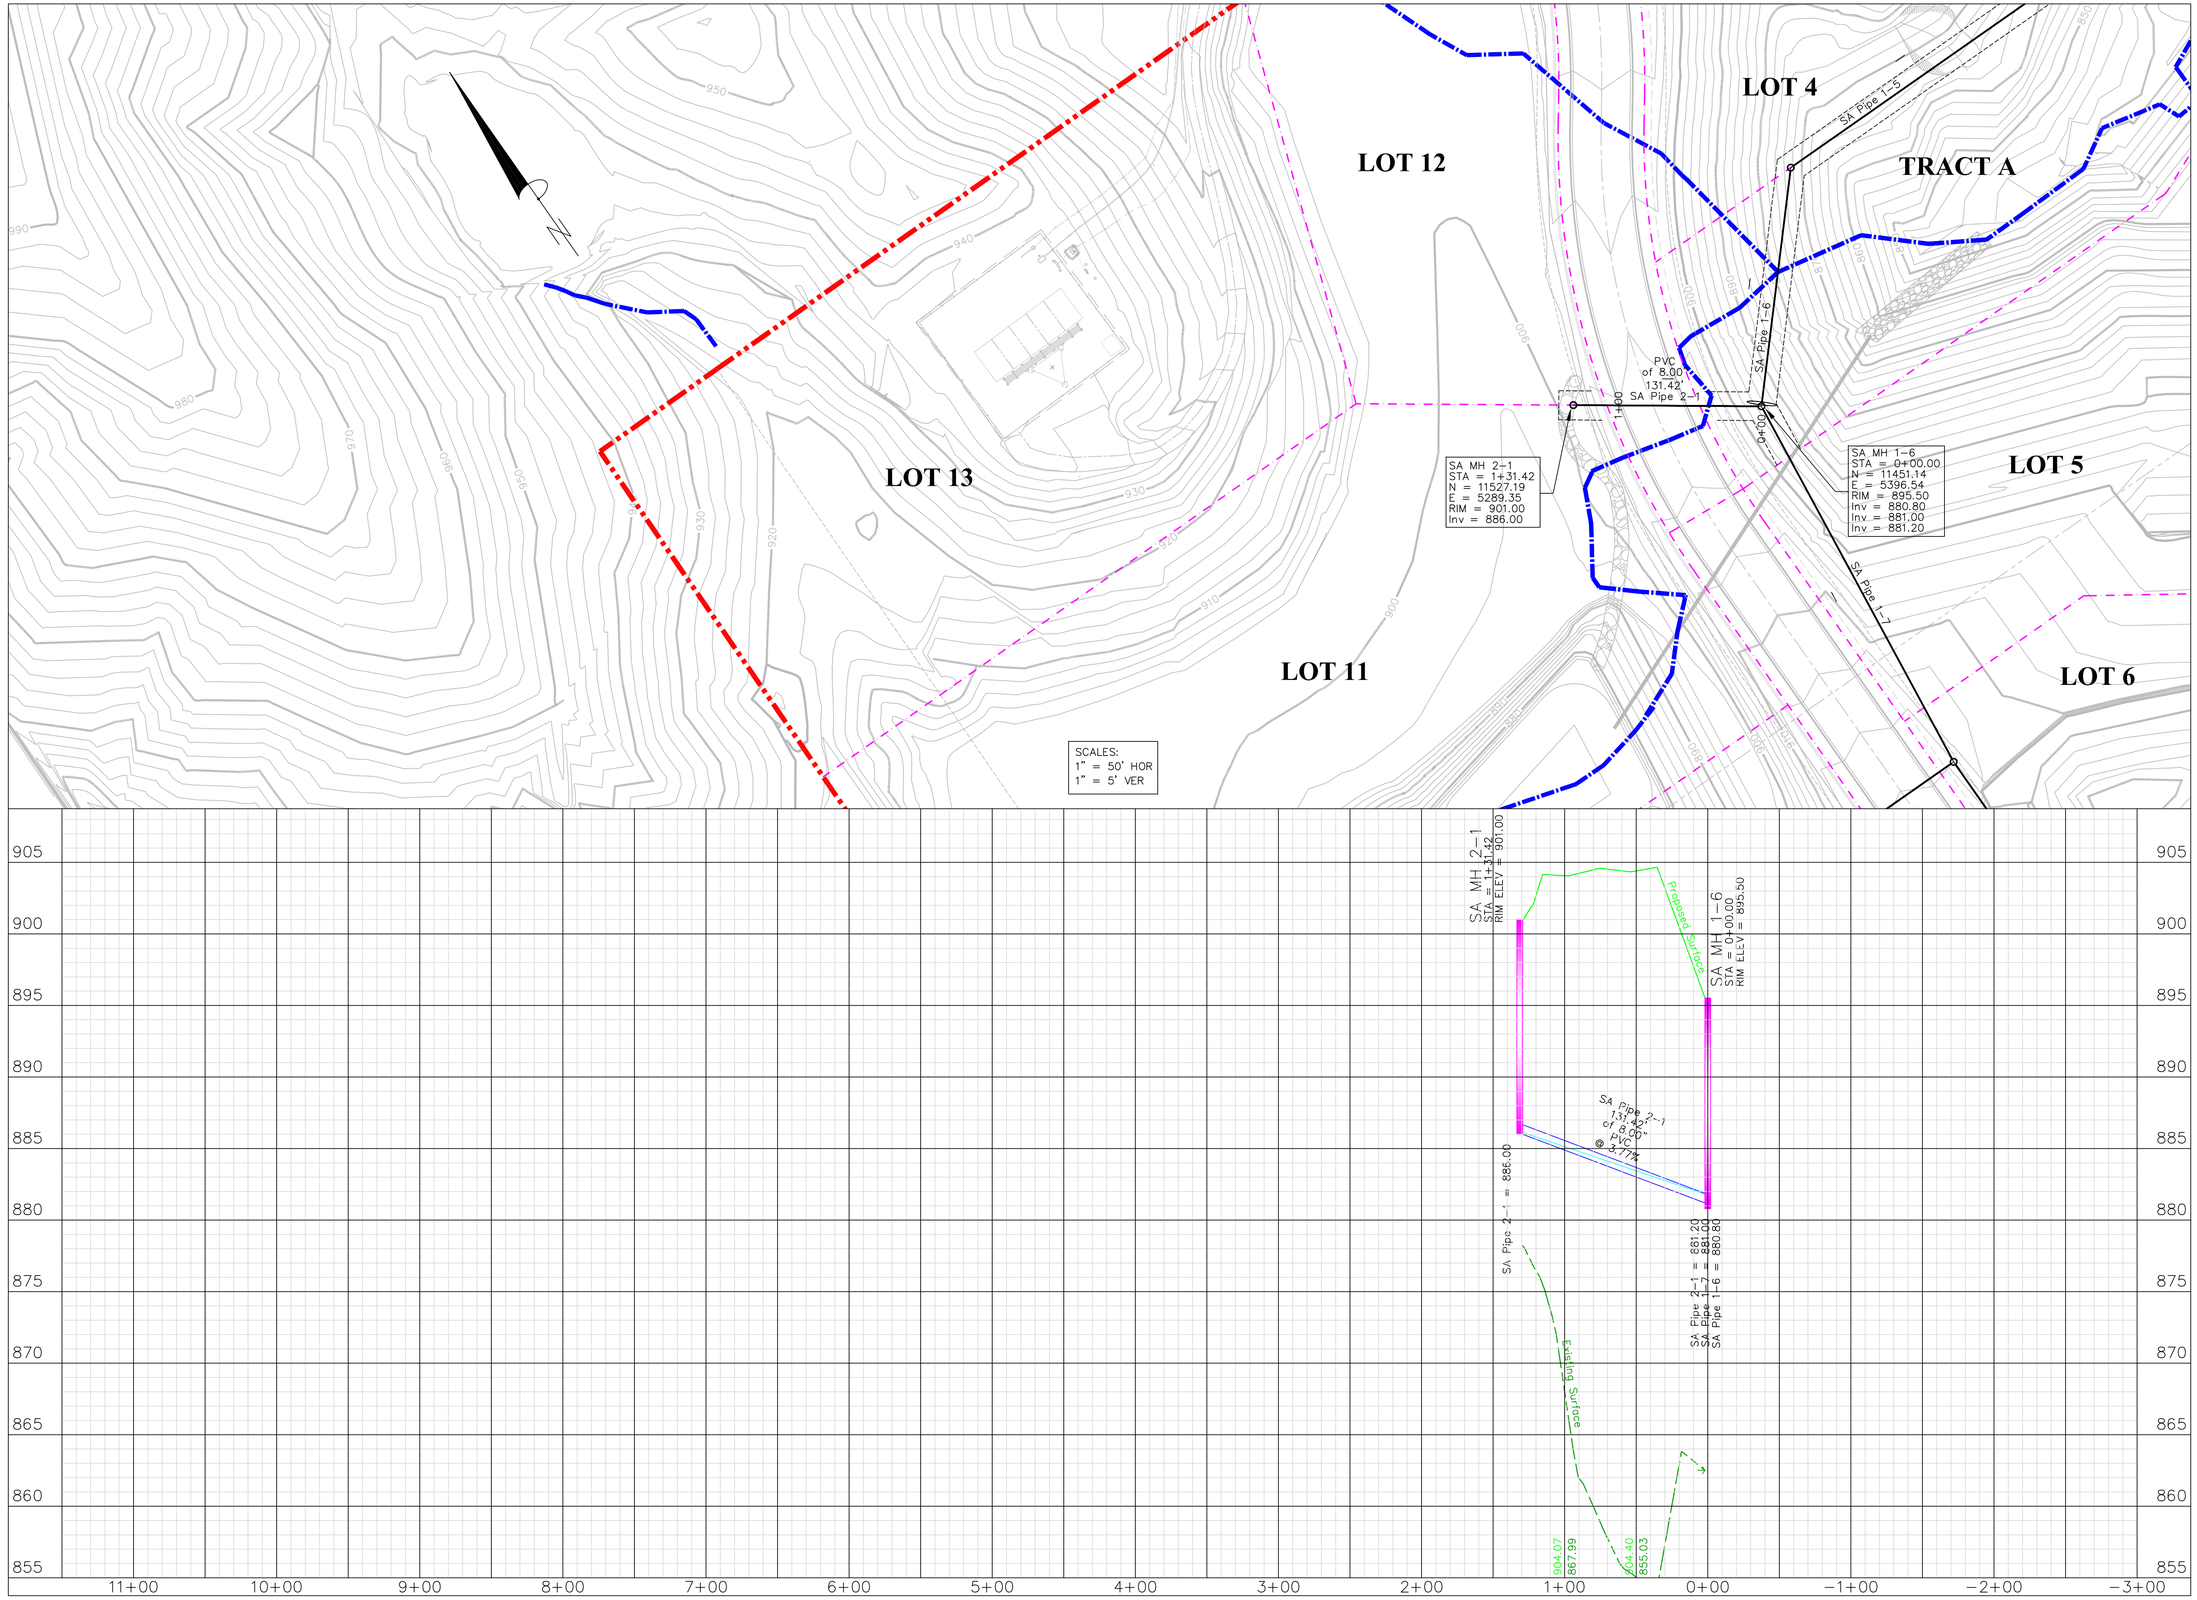

VERTICAL VENTURES III
DEVELOPMENT
Proposed Sanitary Sewers

PARKVILLE, MISSOURI

REACH #2
PIPE 2-1

PROFESSIONAL ENGINEER

DATE:

TERRADYNE, LTD.
16205 N.W. 45 HIGHWAY
KANSAS CITY, MO 64152
FOR US MAIL ONLY: P.O. BOX 190, WALDRON, MO 64092
PH (816) 891-8800
FX (816) 891-8889
ENGINEERING + PROPERTY DEVELOPMENT + GENERAL CONSTRUCTION
MISSOURI PROFESSIONAL ENGINEERING CORPORATION LICENSE NO. E-1472-D

REV	DATE	DESCRIPTION	BY
	10/5/09	ORIGINAL ISSUE	JWS

PROJECT NO.
09-002

SHEET NO.
SA1-3