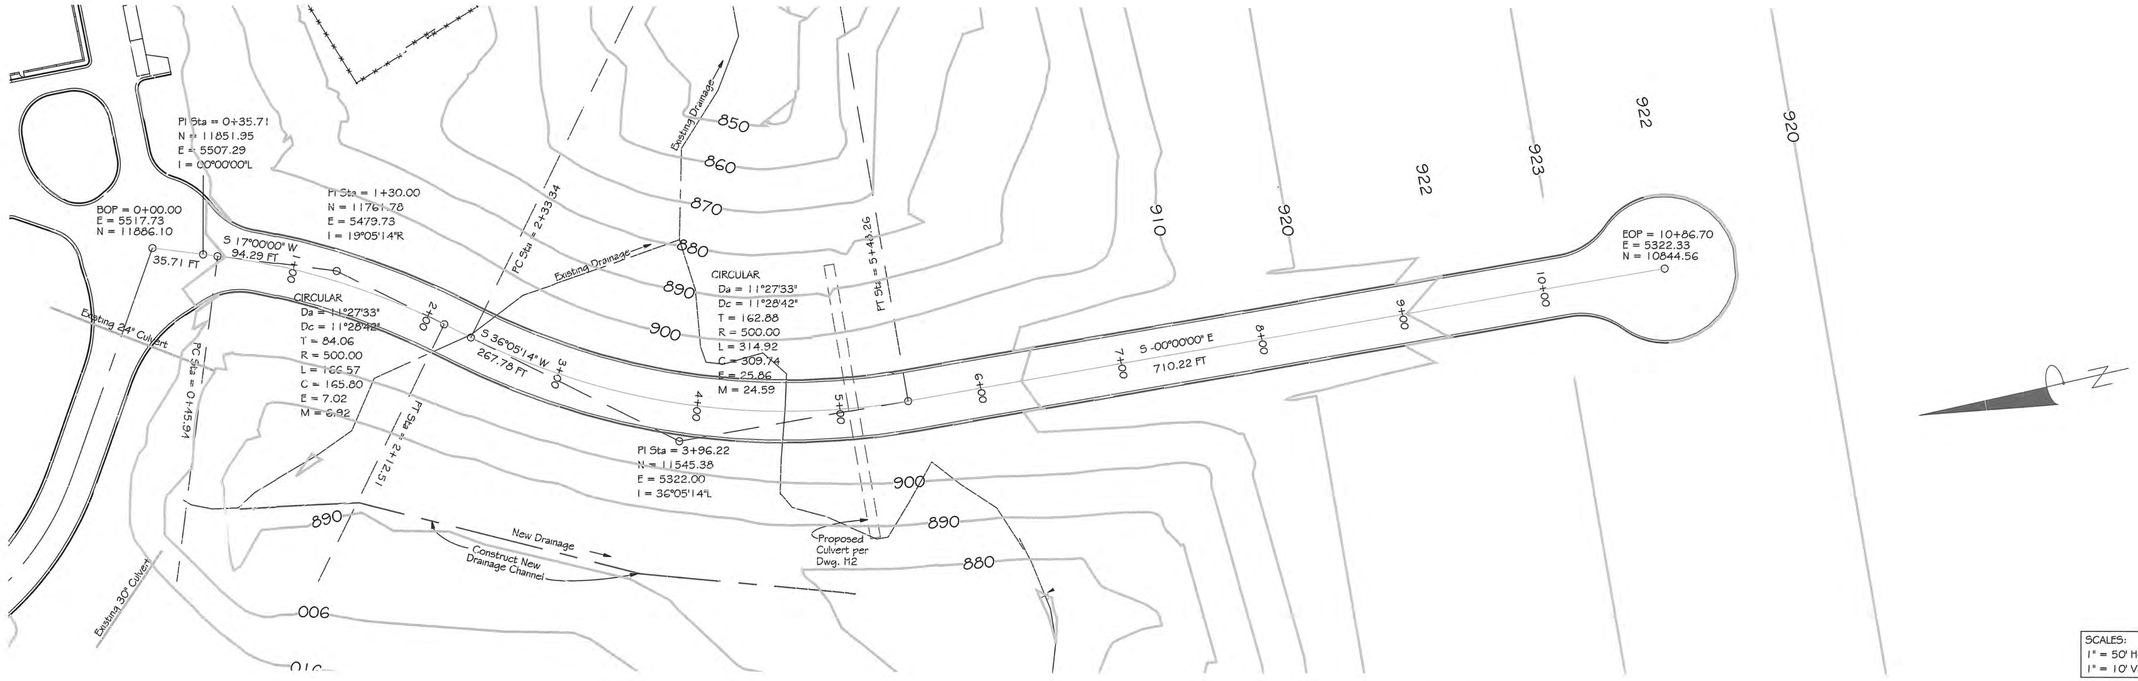

SCALES:
1" = 50' HORIZ
1" = 10' VERT

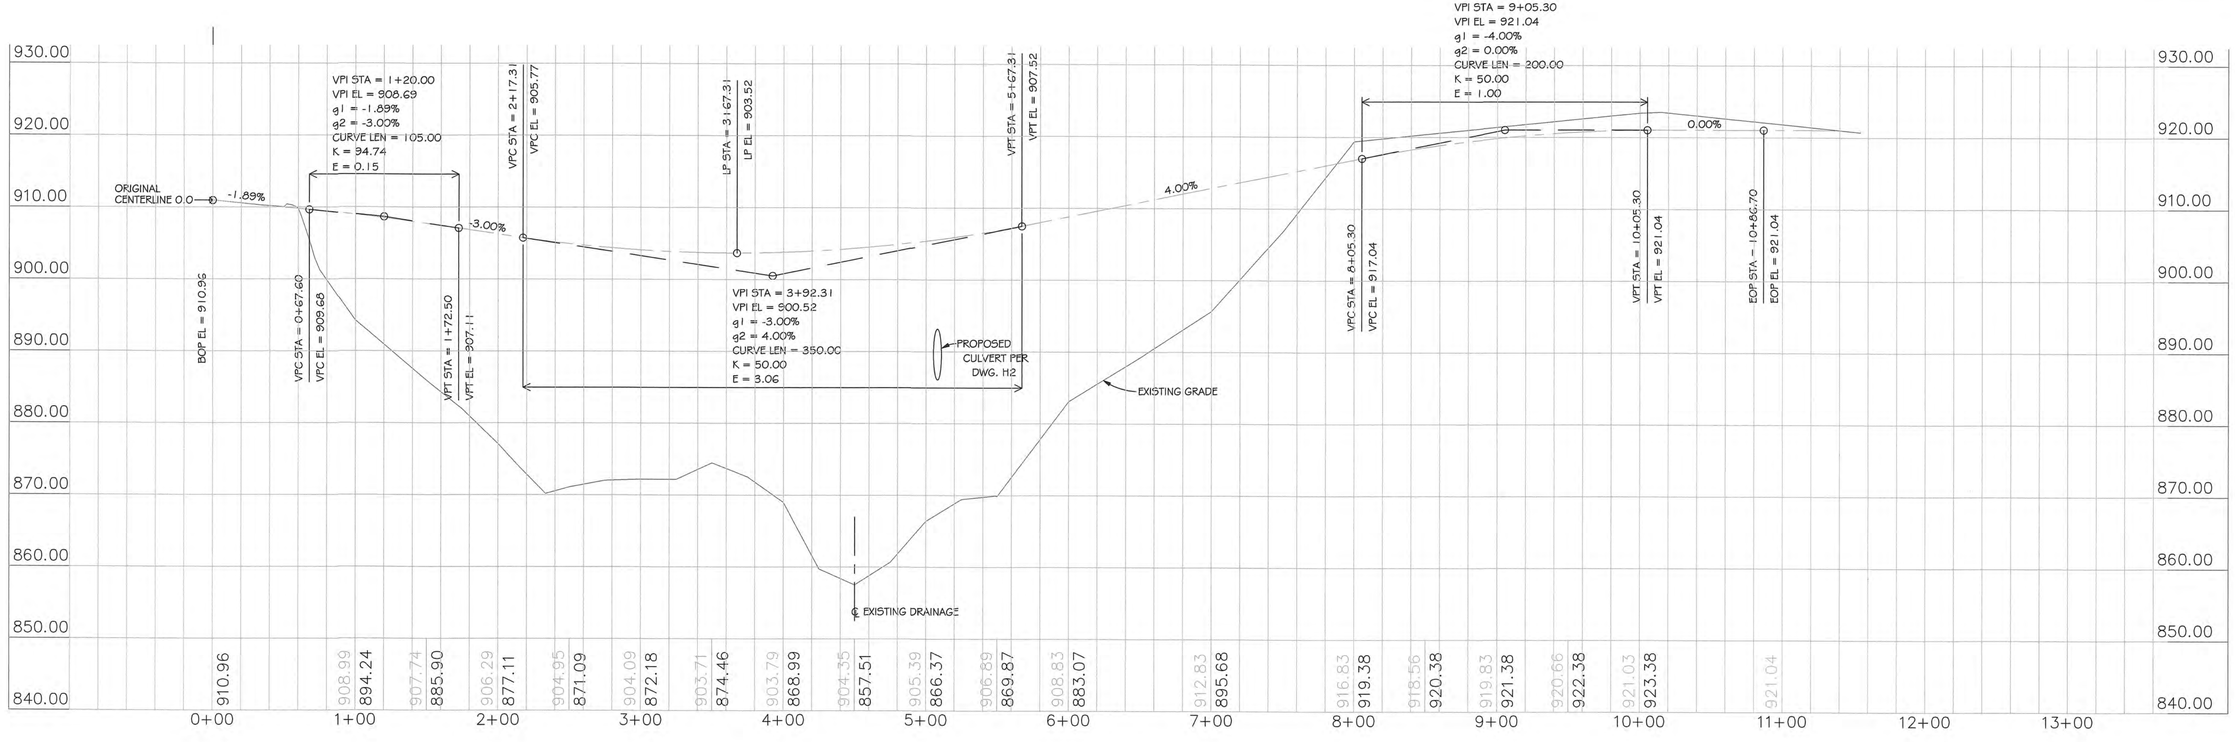

DRAWN BY: KV	APPROVED BY:	REVISIONS	
DATE: 01/19/05	PROJ. NO. 05VV3		
DWG. NO.: 05VV3-R1	DWG. FILE: DWG\VVIII\AC\05VV3-R1.DWG		
SCALE: 1"=50' (H) 1"=10' (V)			

TERRADYNE, LTD.
16203 N.W. 45 HIGHWAY
KANSAS CITY, MO 64152
FOR U.S. MAIL ONLY: P.O. BOX 190, WALDRON, MO 64092
PH: (816) 891-8800
FX: (816) 891-8899

PROJECT: I-435 & MO HWY 45 DEVELOPMENT

SHT. NAME: PLAN & PROFILE
NEW NORTH-SOUTH ROAD
FOR VERTICAL VENTURES III, LLC PROPERTY

SHT. NO. R1