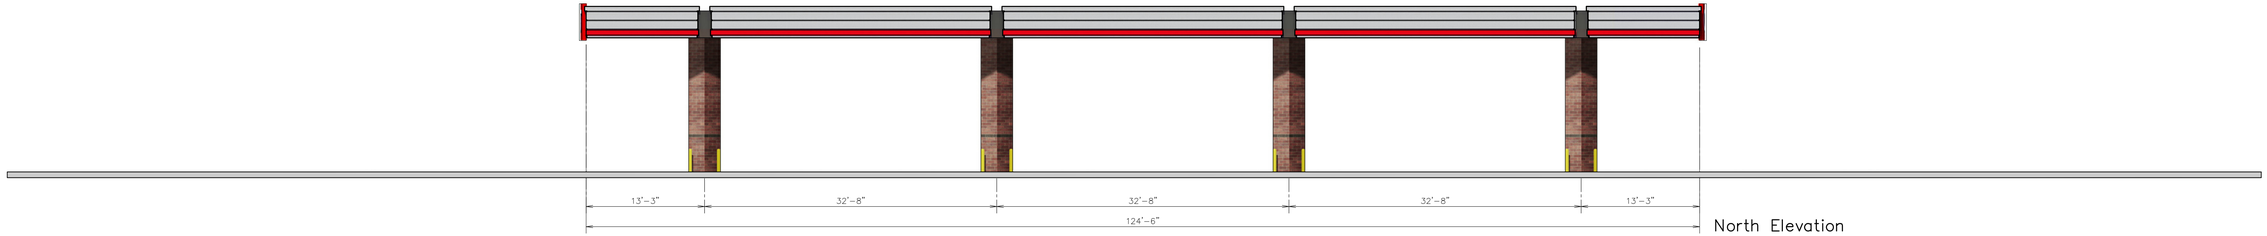

North Elevation

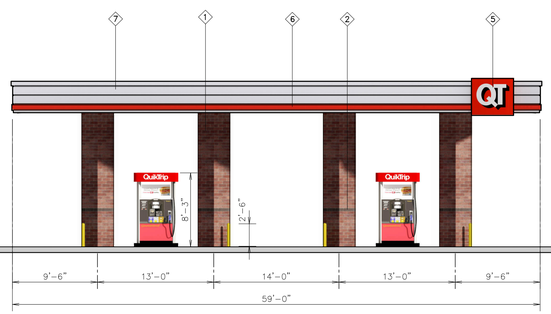

East Elevation

Front Elevation

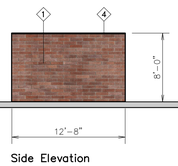

Side Elevation

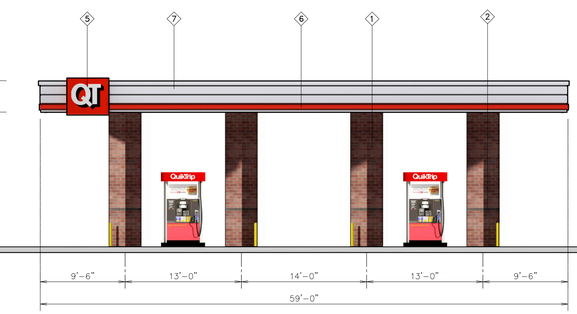

West Elevation

QuikTrip
4705 South 129th East Ave.
Tulsa, OK 74134-7008
P.O. Box 3475
Tulsa, OK 74101-3475
(918) 615-7700

Store #		Address:	City, State:
0189	Doublestack 8 Gas Canopy with IDC-20 Signage	SEC of 45 & 9 HWY	Parkville, MO

Serial #	Scale:	Issue Date:	Drawn By:	Rev/Notes:
02-0189-GD08	1/8"=1'-0"	9/23/13	BP	

COPYRIGHT © 2011 QUIKTRIP CORPORATION DESIGN PATENTS
QUIKTRIP PLANS ARE THE EXCLUSIVE PROPERTY OF QUIKTRIP CORPORATION, TULSA, OKLAHOMA. THESE PLANS ARE PROTECTED IN THEIR ENTIRETY BY DOMESTIC AND INTERNATIONAL COPYRIGHT AND PATENT STATUTES. ANY UNAUTHORIZED USE, REPRODUCTION, PUBLICATION, DISTRIBUTION OR SALE IN WHOLE OR IN PART, IS STRICTLY FORBIDDEN.

#	FINISH	MANUFACTURER	SPECIFICATION
1	BRONZESTONE	INTERSTATE BRICK	ATLAS STRUCTURAL BRICK
2	MIDNIGHT BLACK	INTERSTATE BRICK	ATLAS STRUCTURAL BRICK
3	BLACK	ALL COURT FABRICS	POLYPRO 35 MESH
4	DARK BRONZE	LANE	METAL/PAINT
5	IDC-20	ALLEN INDUSTRIES	ILLUMINATED SIGNAGE
6	RED POLYCARBONATE	ALLEN INDUSTRIES	ILLUMINATED BAND
7	HLZ-ALUMINUM	ALPOLIC	CANOPY